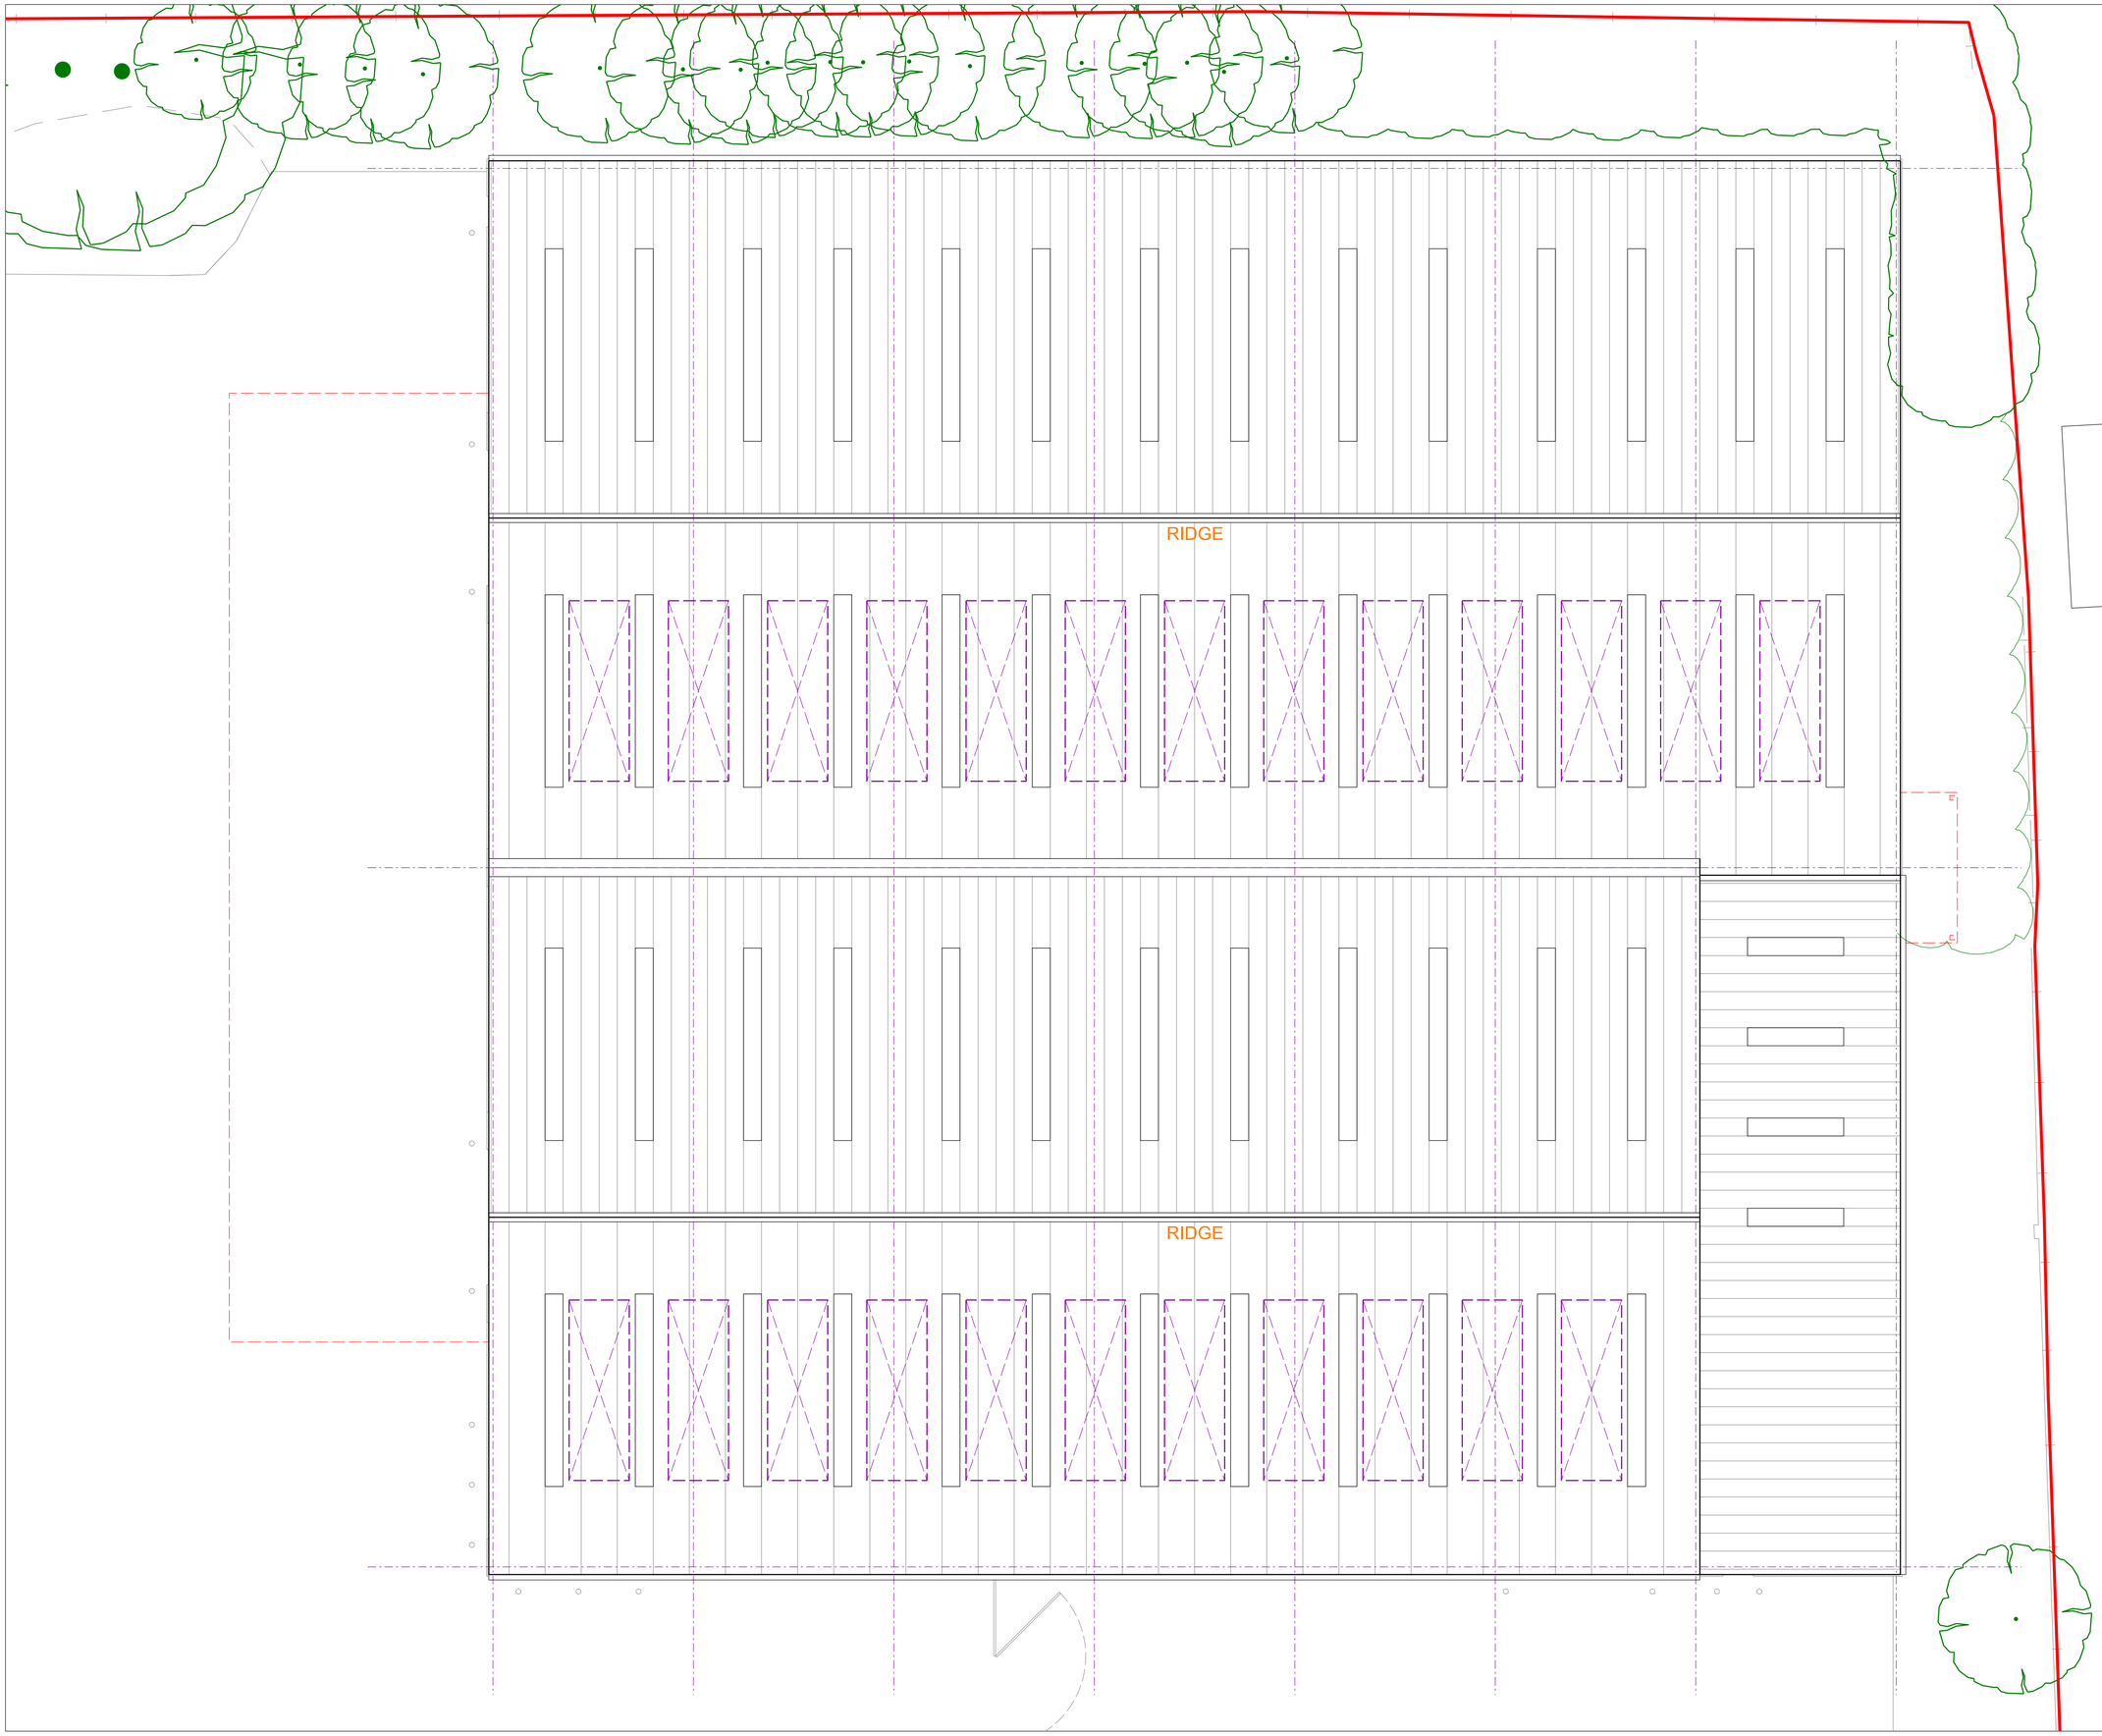

North

0 2m 4m

1:100 @ A1
1:200 @ A3

Notes:

BPB Architect shall have no responsibility for any use made of this document other than for that which it is prepared and issued.

Drawings can be scaled for planning purposes only - do not scale off drawings for construction

All dimensions and levels to be checked on site before work commences.

Any drawing errors or divergences should be brought to the attention of BPB Architect at the address shown below.

KEY

- Site Boundary
- Demolition
- Structural grid
- Photovoltaic array -- size TBC

ACCOMMODATION

207.4 sqm rooflights (9.97% of GIA)

Revision	Description	Date
E	Minor tweak to site base	12.06.2023
D	Minor tweak to roof	02.06.2023
C	Minor tweak to roof	26.05.2023
B	Indicative PVs added	17.05.2023
A	Structual grid and roof adjusted	15.05.2023

Drawn: NW

Date Created: 17.03.2023

Project:
Old Hatchery,
London Road,
Devizes,
SN10 2HH

BPB ARCHITECT

Title:
Proposed Roof

Drawing Reference: BPB-22-005

Drawing No: DR-032

Revision: E

Scale: 1:100 @ A1 & 1:200 @ A3