

SOUTH ELEVATION

1. Horizontal cladding -- RAL 7016
2. Vertical cladding -- RAL 9006
3. 4.5m roller shutter doors
4. Glazing
5. Brick Piers
6. Signage zone

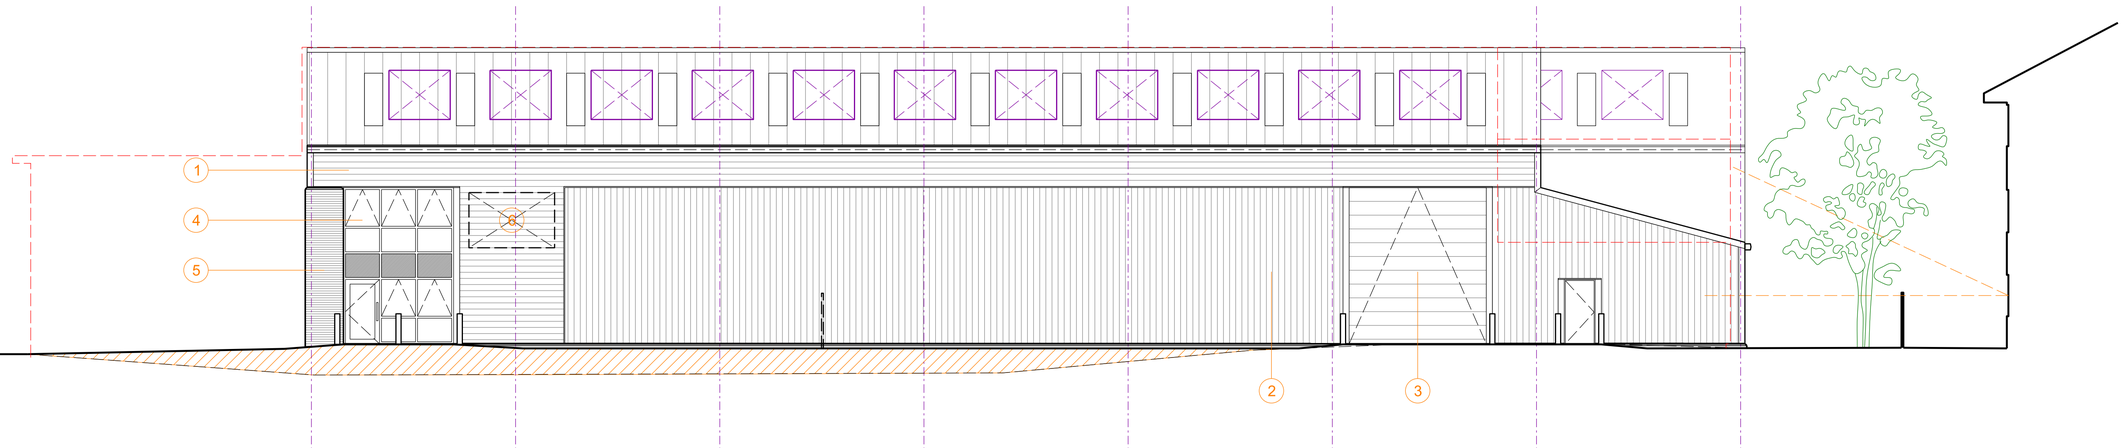

EAST ELEVATION

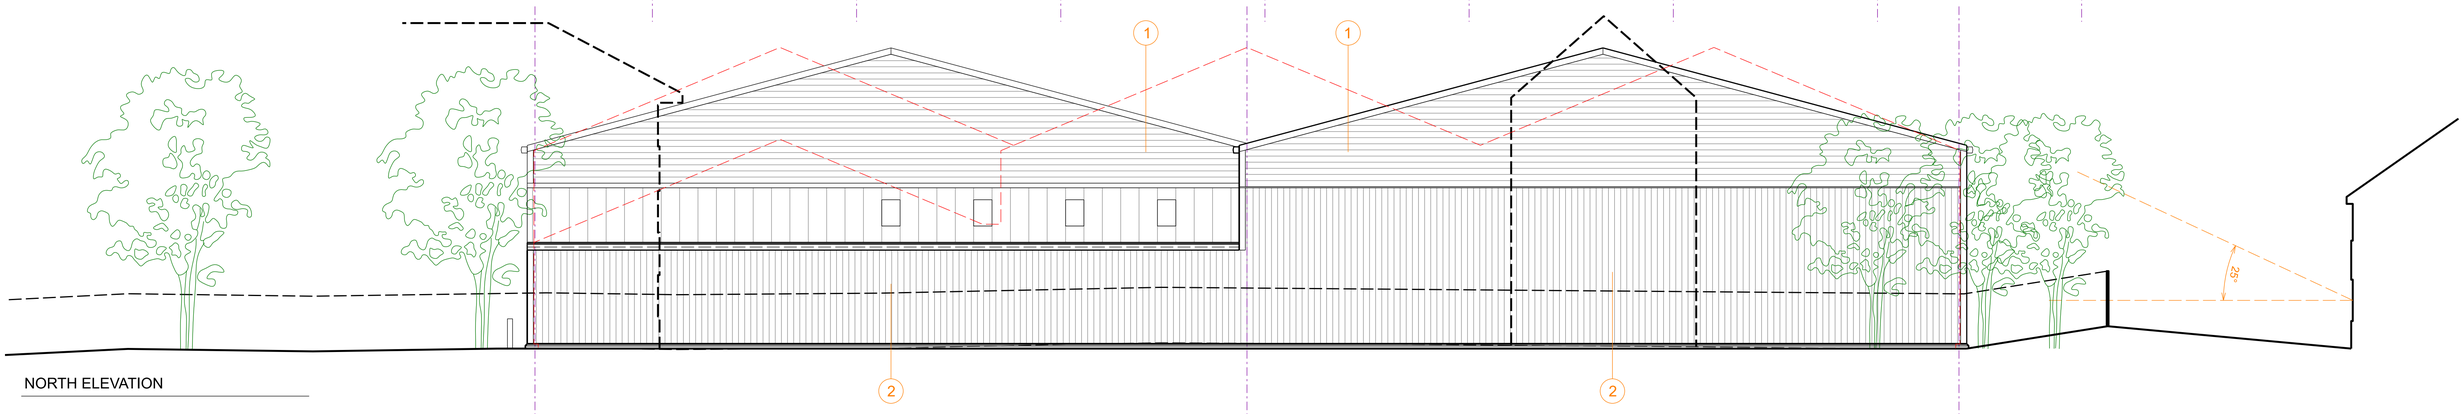

NORTH ELEVATION

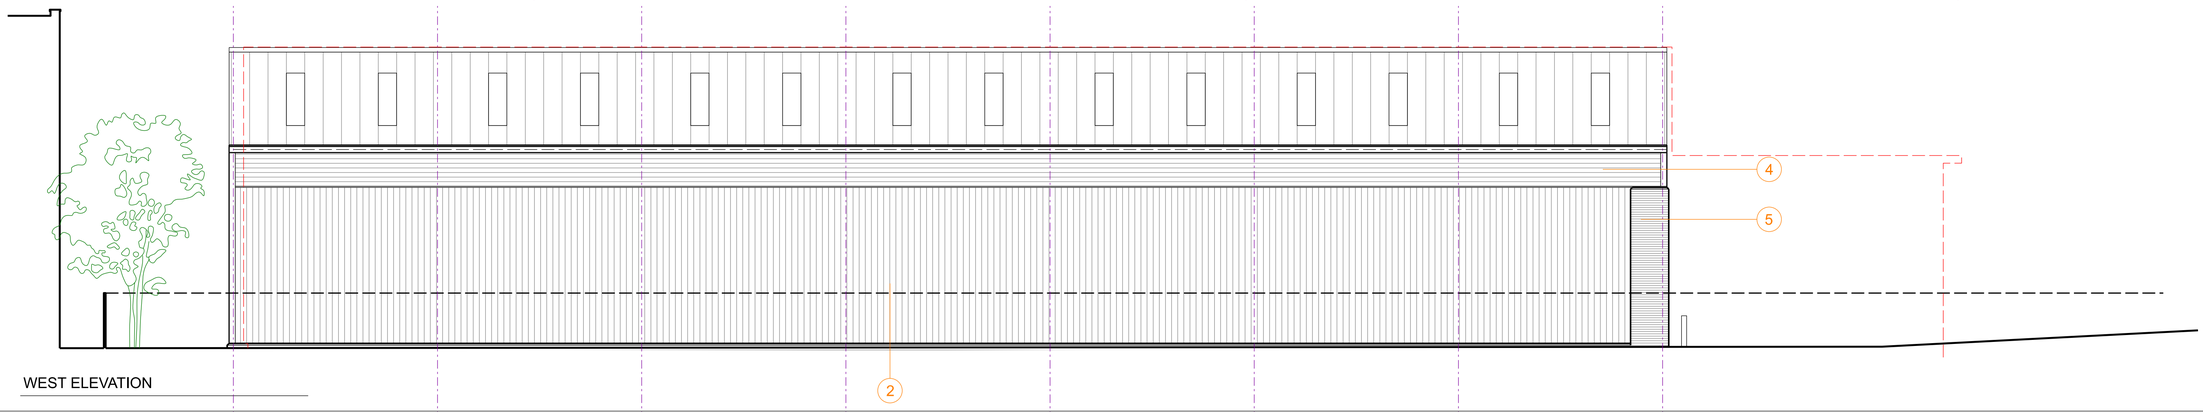

WEST ELEVATION

0 2m 4m
1:100 @ A1
1:200 @ A3

Notes:

BPB Architect shall have no responsibility for any use made of this document other than for that which it is prepared and issued.

Drawings can be scaled for planning purposes only - do not scale off drawings for construction

All dimensions and levels to be checked on site before work commences.

Any drawing errors or divergences should be brought to the attention of BPB Architect at the address shown below.

KEY

- Outline of approved PL/2022/01283
- Structural grid
- Photovoltaic array -- size TBC
- Ground level raised

Revision	Description	Date
C	Brick piers added. Cladding split. Office area reduced.	12.06.2023
B	Entrance office adjusted. Roller shutter raised.	26.05.2023
A	Office/Reception, PV's added.	17.05.2023

Drawn: NW
Date Created: 15.05.2023

Project:
Old Hatchery,
London Road,
Devizes,
SN10 2HH

BPB ARCHITECT

Title:
Proposed Elevations

Drawing Reference: BPB-22-005
Drawing No: DR-033
Revision: C
Scale: 1:100 @ A1 & 1:200 @ A3