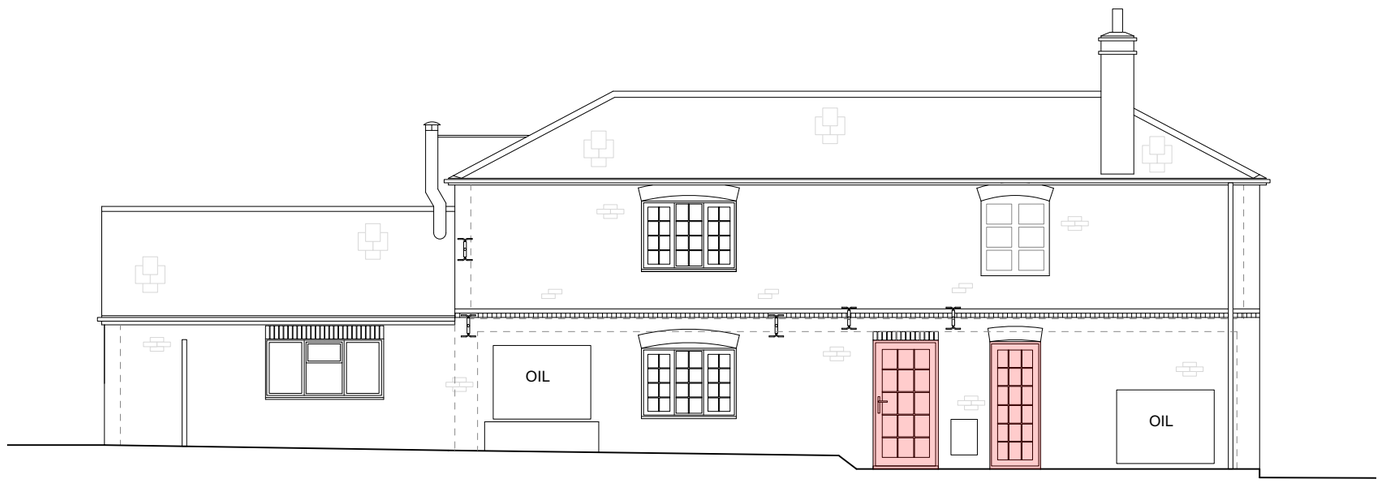

EXG. South East Elevation 1:100

Doors highlighted in red are UPVC and are to be replaced with painted timber frame single glazed doors to match the style of the windows to the principal elevation.

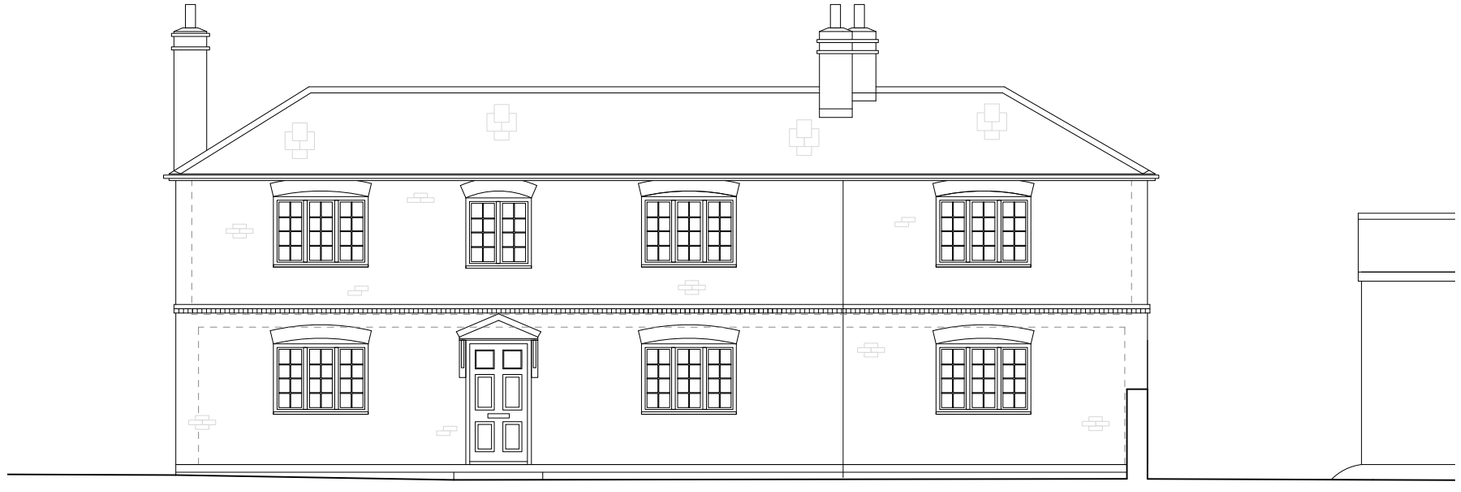

EXG. North East Elevation 1:100

Windows along the principal elelvation are single glazed painted timber frame windows.

1:100 0 1 2 3 4 5 m

Sheet Title	Project Title		Status	Revision Notes			
Ex. Elevs	Replacement doors	Manor Farm, Bulkington,	EXISTING	No. Date			
				Scale	Date	Drawn By	Project ID
				1:100 @ A3	29/06/2023	SW	EX104b

These details are subject to all relevant statutory approvals. If in doubt, check. All dimensions are to be checked on site. Areas where quoted are approximate. Figured dimensions only are to be taken from this drawing. Any discrepancies with other related information is to be checked prior to order/construction/installation. This document should not be relied on or used in circumstances other than those for which it was originally prepared. The Architect accepts no responsibility for this document to any party other than the person by whom it was commissioned.