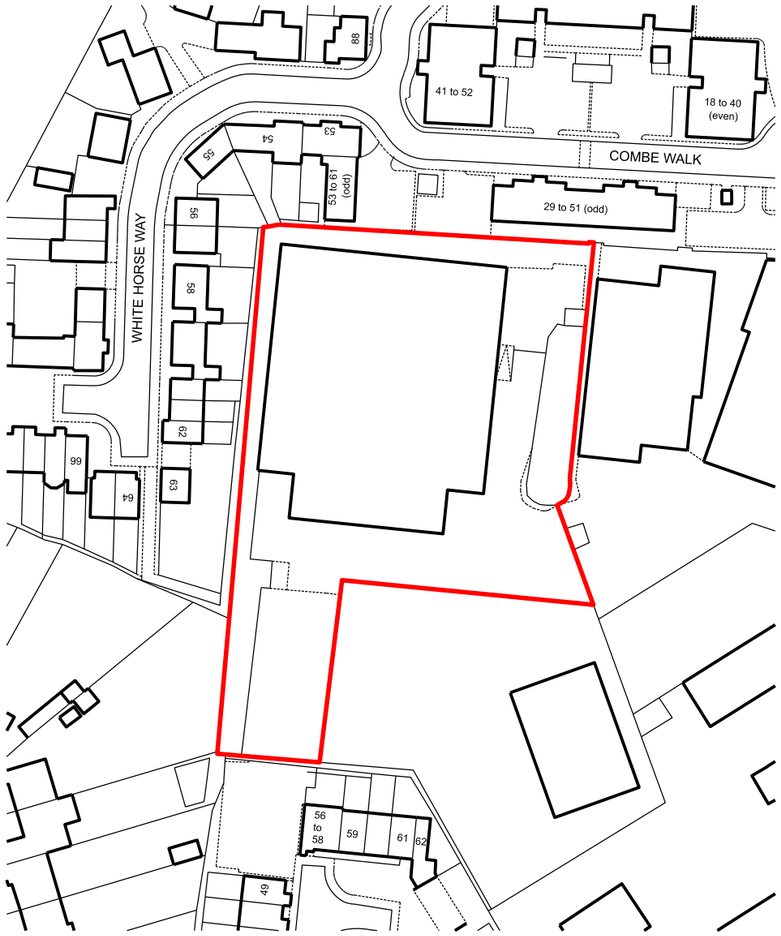

0 40m

1:1250 @ A3

NOTES:

BPB Architect shall have no responsibility for any use made of this document other than for that which it is prepared and issued.

Drawings can be scaled for planning purposes only - do not scale off drawings for construction.

All dimensions and levels to be checked on site before work commences.

Any drawing errors or divergences should be brought to the attention of BPB Architect at the address shown below.

KEY:

Application Site
Site Area: 5673 Sq.m

Revision	Description	Date
A	Demolished buildings omitted	09.02.2022

Drawn: NW

Date Created: 08.02.2022

Project:
Old Hatchery,
London Road,
Devizes,
SN10 2HH

BPB ARCHITECT

Title:
Existing
Site Location Plan

Drawing Reference:
BPB-22-005

Drawing No: DR-001

Revision: A

Scale: 1:1250@A3