DO NOT SCALE FROM THIS DRAWING ALL DIMENSIONS TO BE CHECKED ON SITE PRIOR TO COMMENCEMENT. ANY DISCREPANCIES TO BE REPORTED IMMEDIATELY TO THE ARCHITECT.

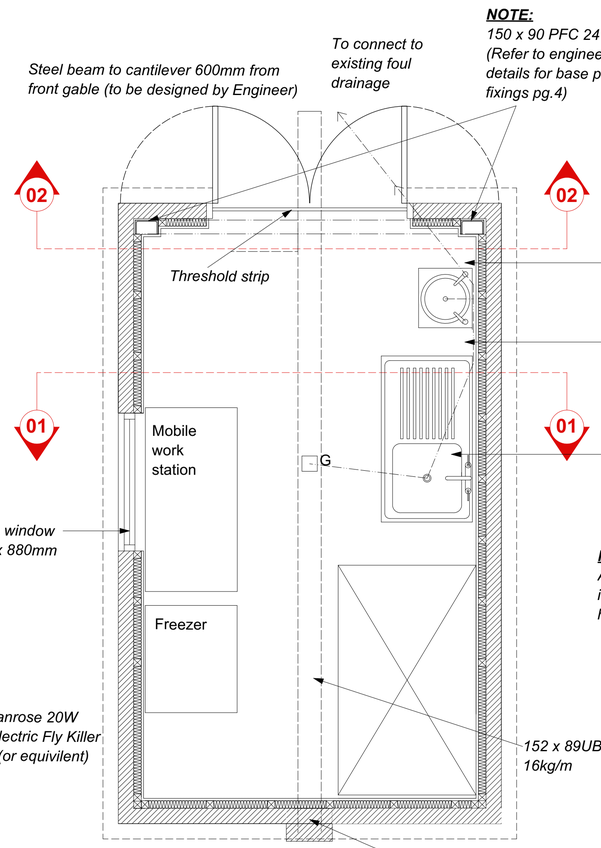

PLN 01 Proposed Plan 1:20

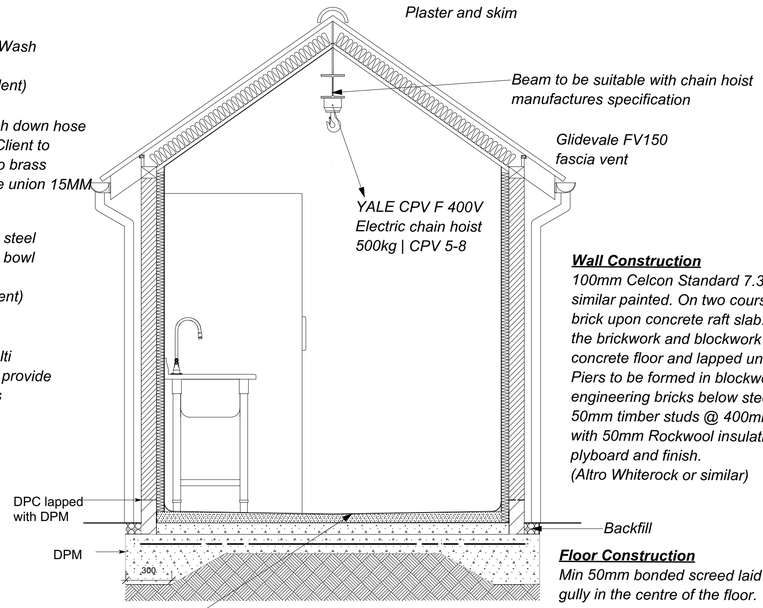

SEC 01 Proposed Section 1:20



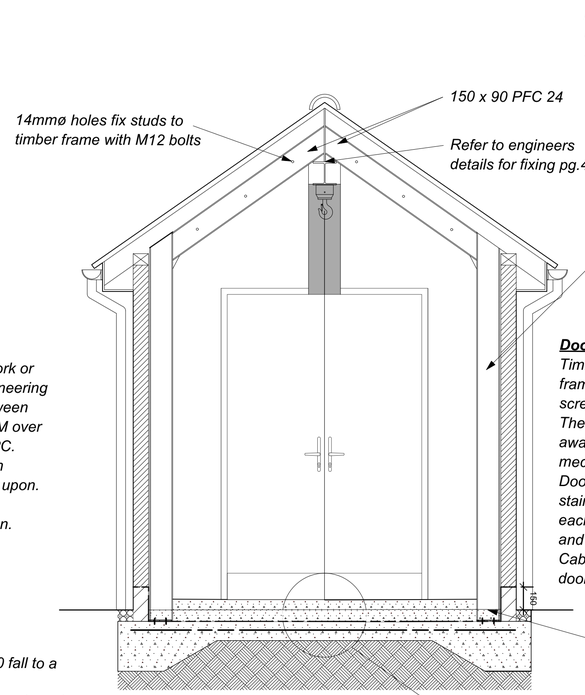

SEC 02 Proposed Section 1:20

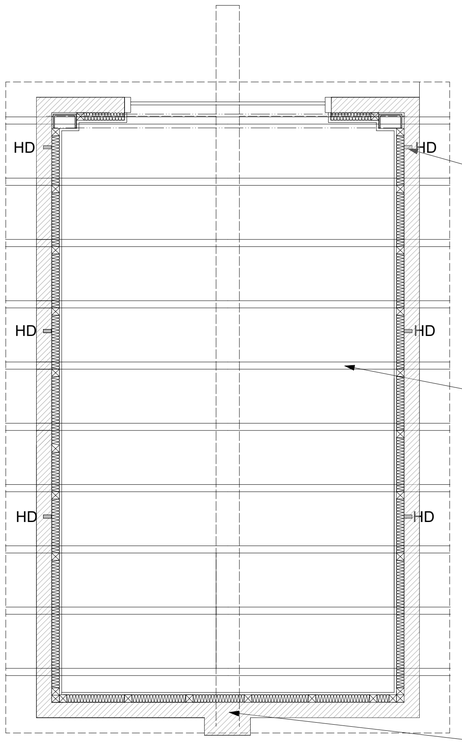

PLN 02 Roof Plan 1:20

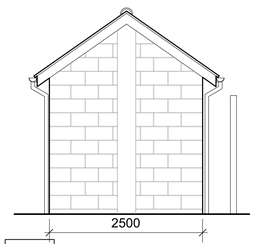

ELE 02 South-East Elevation 1:50

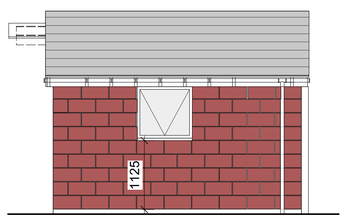

ELE 01 South-West Elevation 1:50

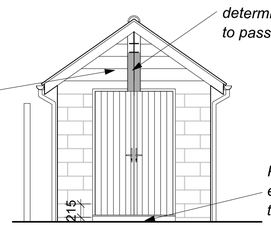

ELE 03 North-West Elevation 1:50

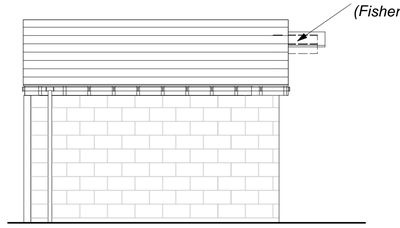

ELE 04 North-West Elevation 1:50

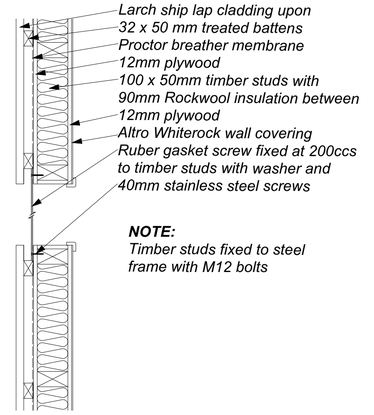

DET 01 Over Door / Gasket Detail 1:10

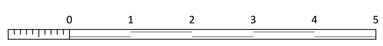

PAUL STEVENS ARCHITECTURE LTD
Unit 3 Boathouse Meadow Business Park
Cherry Orchard Lane
Salisbury
Wiltshire
SP2 7LD

Tel No: 01722 349384

THIS DRAWING IS COPYRIGHT. IT MUST NOT BE COPIED, USED OR DISCLOSED TO THIRD PARTIES WITHOUT PRIOR PERMISSION.

PROJECT:

Larchwood
Church Lane
Figheldean
SP4 8JL

DRAWING:

Proposed Plan, Elevations and Sections

SCALE: 1:50, 1:20 & 1:10 @ A1

DATE: 27/09/2021

DESIGN: ☐ PLANNING: ☒ BLDG REGS: ☐

TENDER: ☐ CONSTRUCTION: ☐

DRAWN: CJM DATE: 27/09/2021

CHECKED: DATE:

JOB No: 948

DWG No: 01 REV: H

CURRENT: ☐

SUPERSEDED: ☐