

Front - South

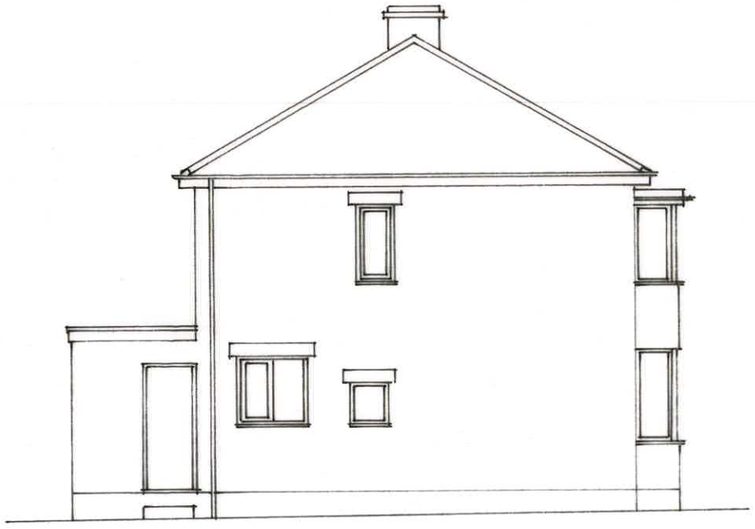

Side - West.



Rear - North

Elevations Existing 1:100



Front - South

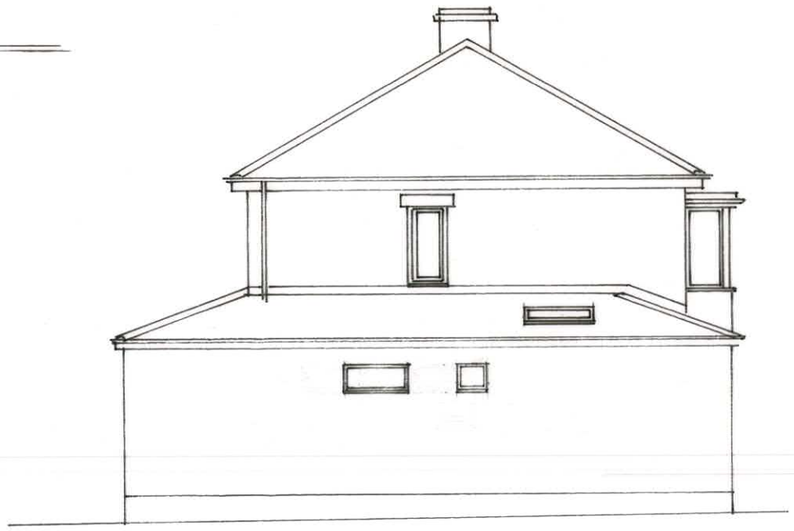

Side - West



Rear - North

Elevations Proposed 1:100

1:1
1:100

CHRIS HYDE
3 Potley Lane
Corsham, Wilts
SN13 9RY
01225811057

Project
158 London Road
Chippenham
SN15 3BD

Drawing
Elevations Existing and Proposed

Scale 1:100

Drawing No 2539/3

Date June 2023

Drawn Chris Hyde