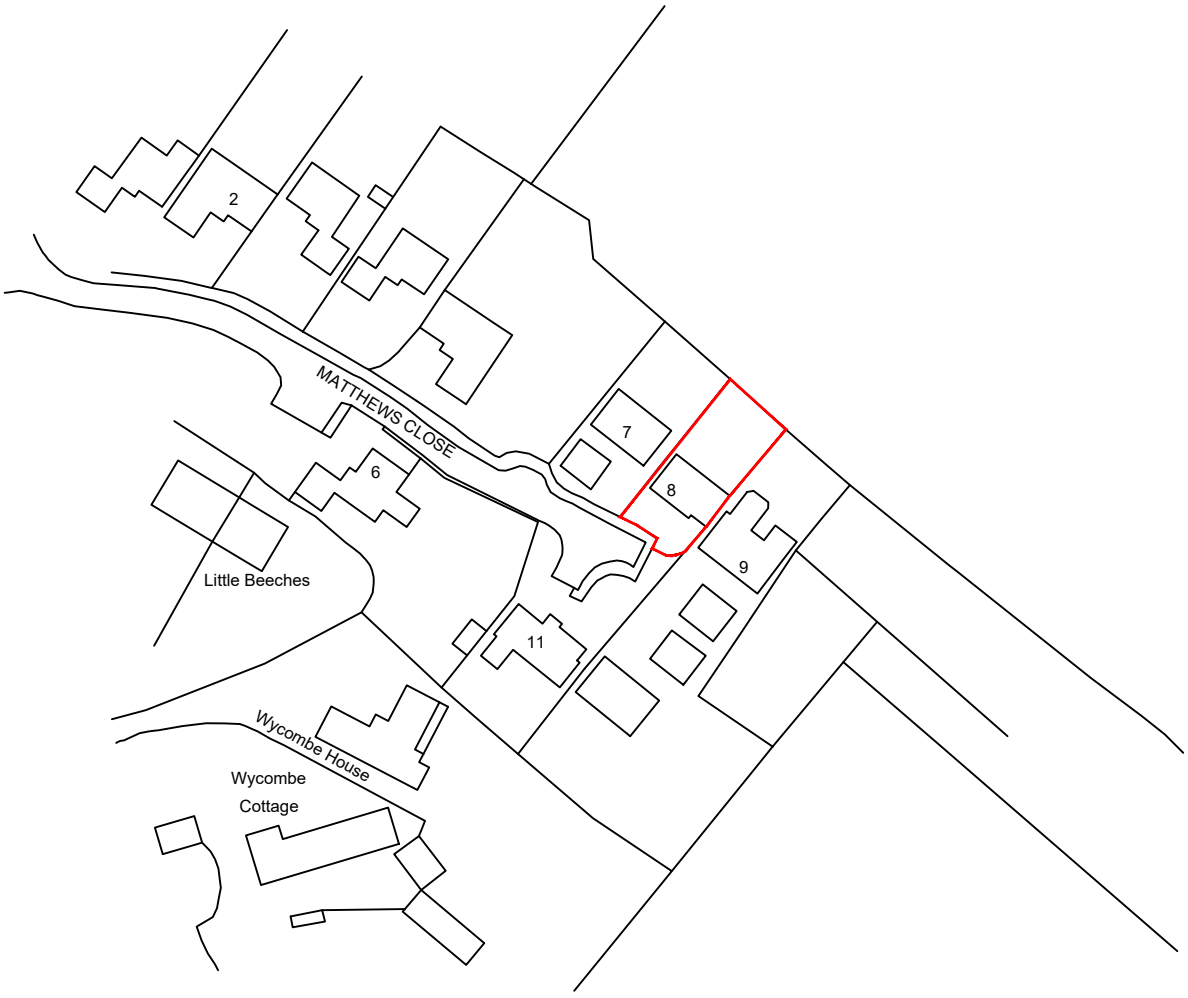

Ordnance Survey (c) Crown Copyright 2023. All rights reserved. Licence number 100022432

SCALE 1:1250

0 10m 20m 30m 40m 50m

- All drawings are copyright
- Report all discrepancies to project administrator
- Do not scale drawing for construction purposes
- All dimensions to be checked on site

Project Title
8 Matthews Close
All Cannings
Devizes
SN10 3NU

Client
-

Ian Sullivan Architecture Ltd

101 Victoria Road, Swindon, Wiltshire SN1 3BD.
Tel/Fax 01793 612663 - E-mail: info@iansullivanarchitecture.co.uk

Drawing Title
LOCATION PLAN

Job No	Drawing No	Rev
3033	001	-

Scale	Drawn	Chkd	Date
1 : 1250 @ A4	OS	ISA	May 2023

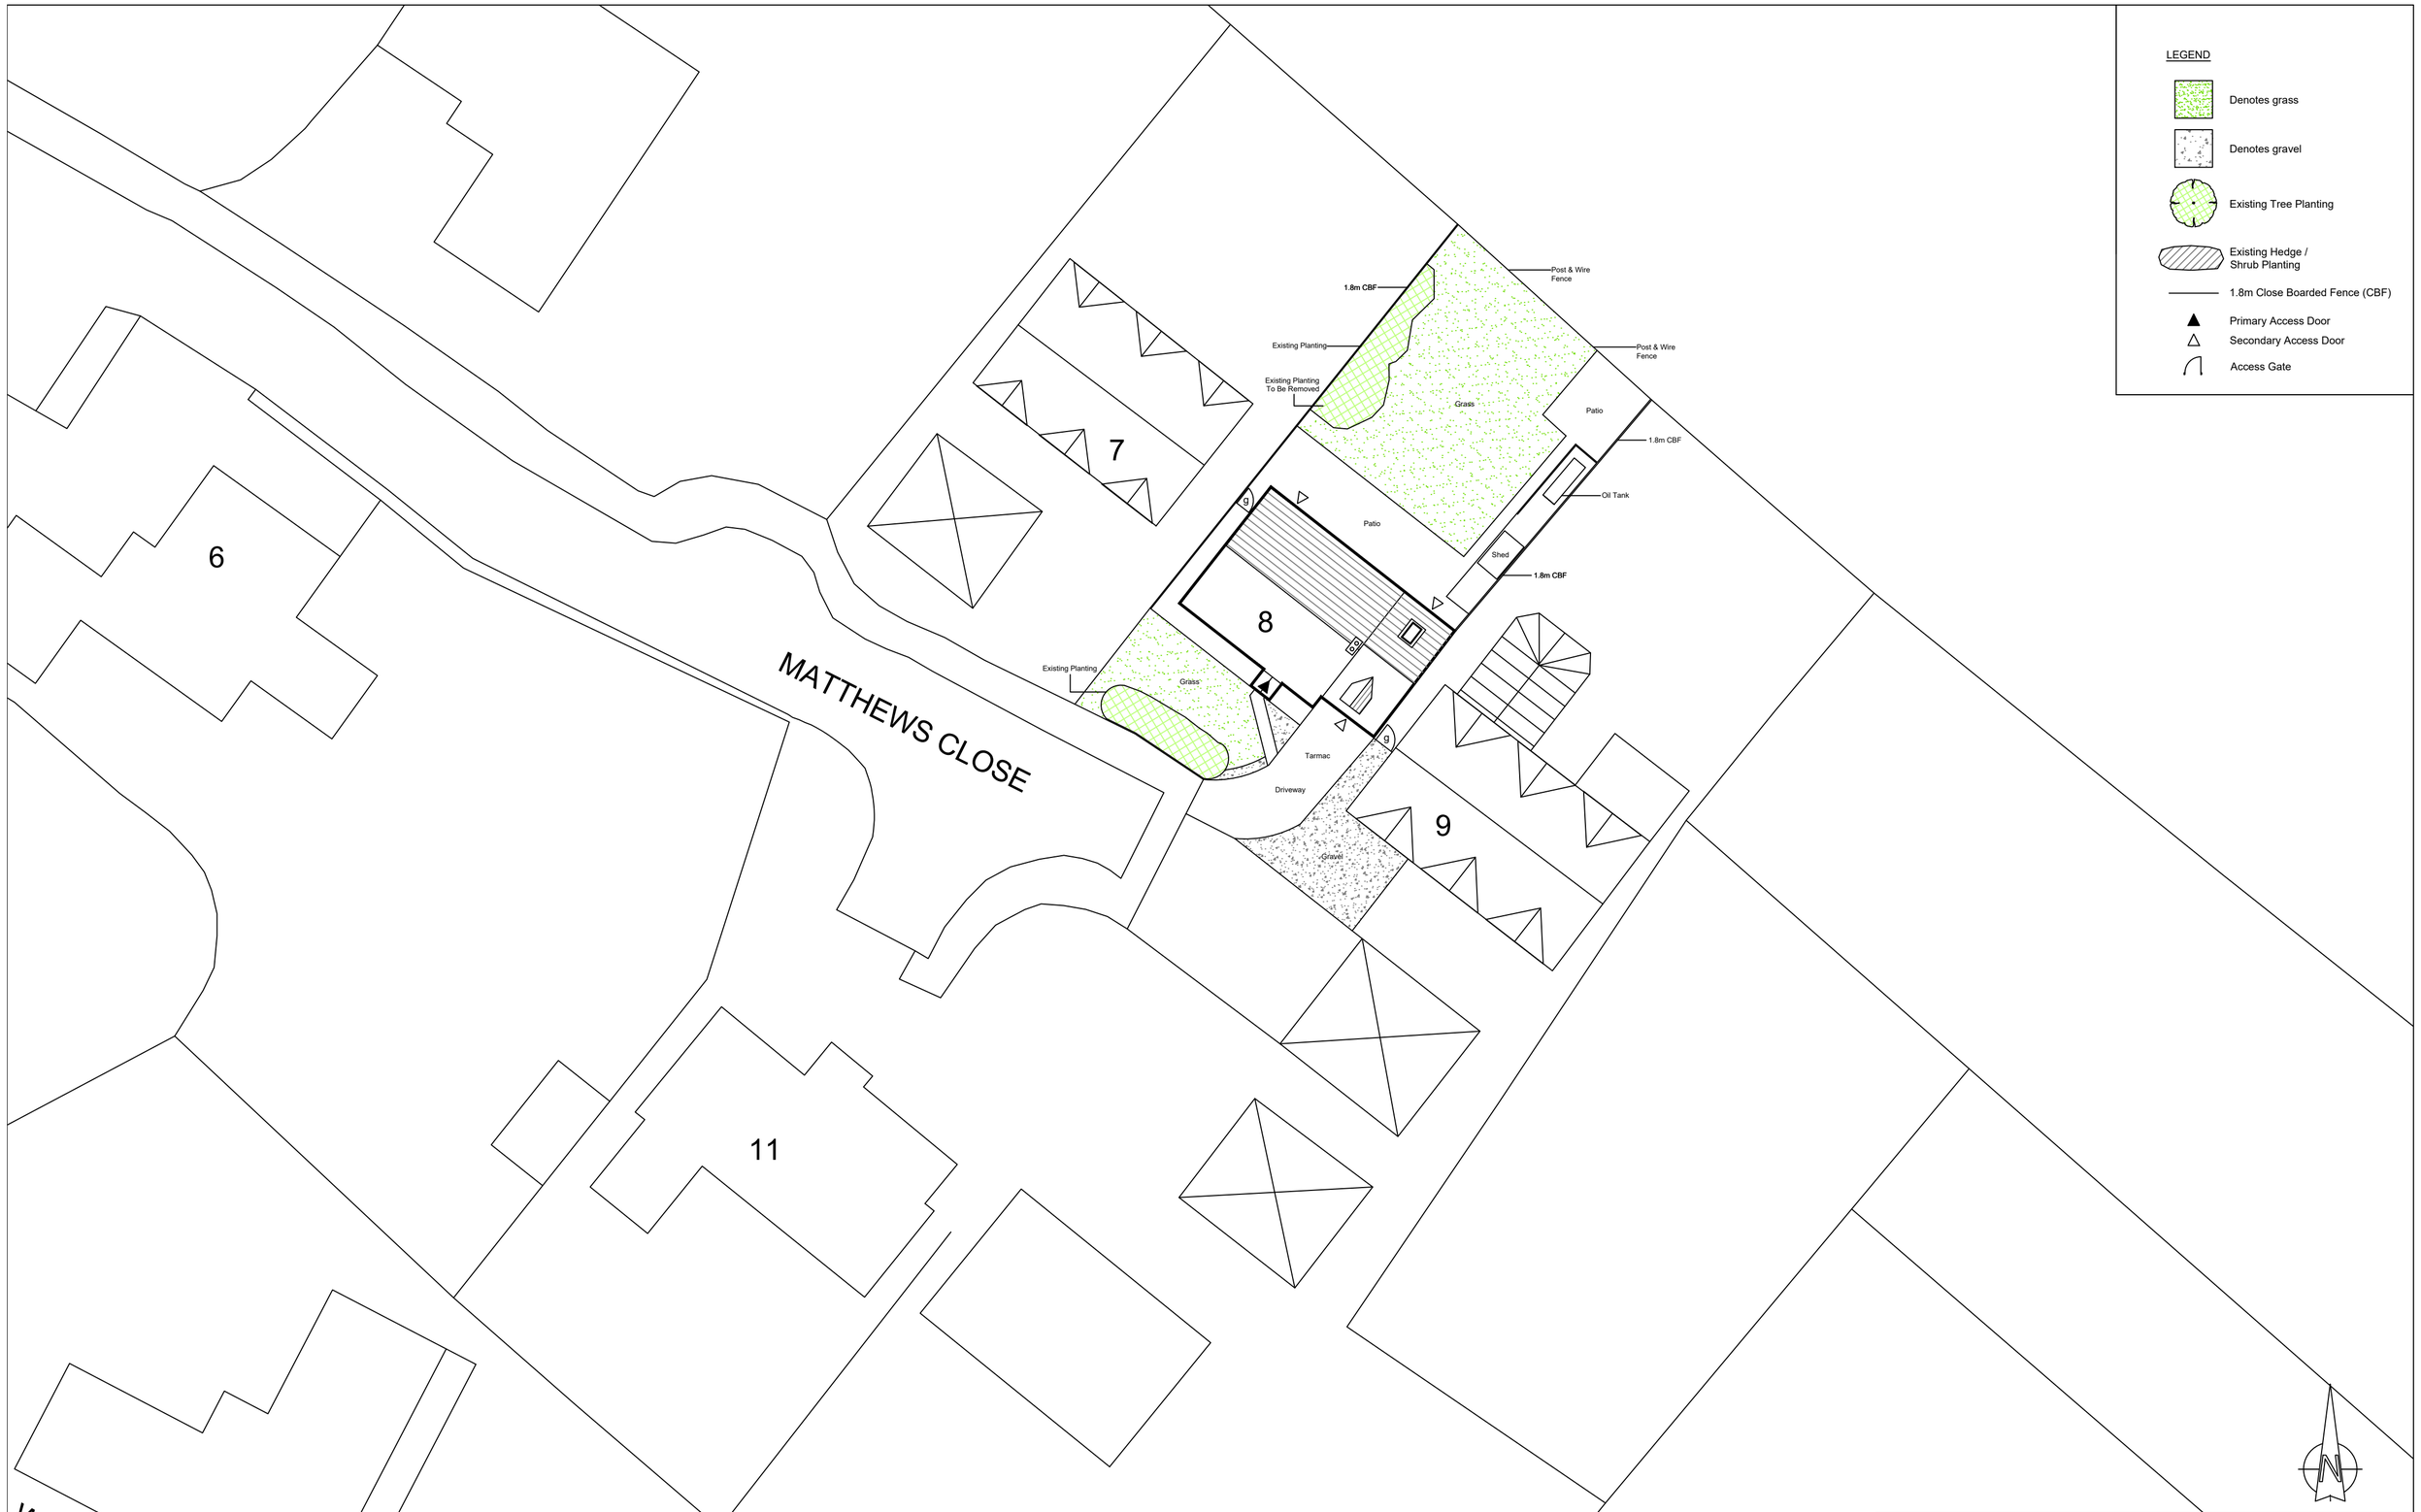

SCALE 1:200

0 2m 4m 6m 8m 10m

Rev	Date	Description

- All drawings are copyright
- Report all discrepancies to project administrator
- Do not scale drawing for construction purposes
- All dimensions to be checked on site

Project Title
8 Matthews Close
All Cannings
Devizes
SN10 3NU

Client
-

Ian Sullivan Architecture Ltd

101 Victoria Road, Swindon, Wiltshire SN1 3BD.
Tel/Fax 01793 612663 - E-mail: info@iansullivanarchitecture.co.uk

Drawing Title
EXISTING SITE PLAN

Job No	Drawing No	Rev
3033	100	-

Scale	Drawn	Chkd	Date
1 : 200 @ A2	OS	ISA	May' 2023

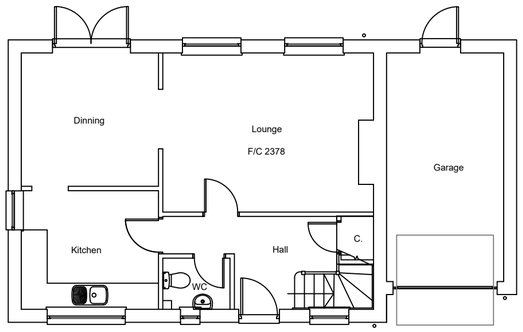

Ground Floor Plan



Front Elevation

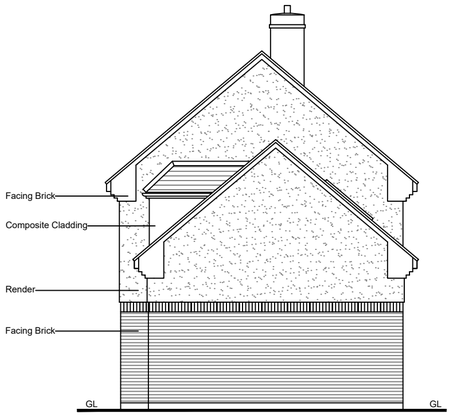

Side Elevation



Rear Elevation

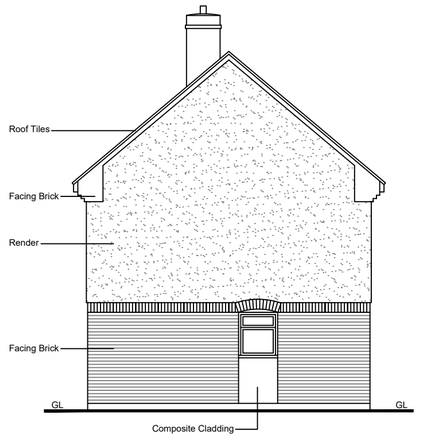

Side Elevation

Rev	Date	Description

SCALE 1:100

0 1m 2m 3m 4m 5m

- All drawings are copyright
- Report all discrepancies to project administrator
- Do not scale drawing for construction purposes
- All dimensions to be checked on site

Project Title
8 Matthews Close
All Cannings
Devizes
SN10 3NU

Client
-

Ian Sullivan Architecture Ltd

101 Victoria Road, Swindon, Wiltshire SN1 3BD.
Tel/Fax 01793 612663 - E-mail: info@iansullivanarchitecture.co.uk

Drawing Title
EXISTING FLOOR PLANS & ELEVATIONS

Job No	Drawing No	Rev
3033	125	-

Scale	Drawn	Chkd	Date
1 : 100 @ A2	OS	ISA	May 2023

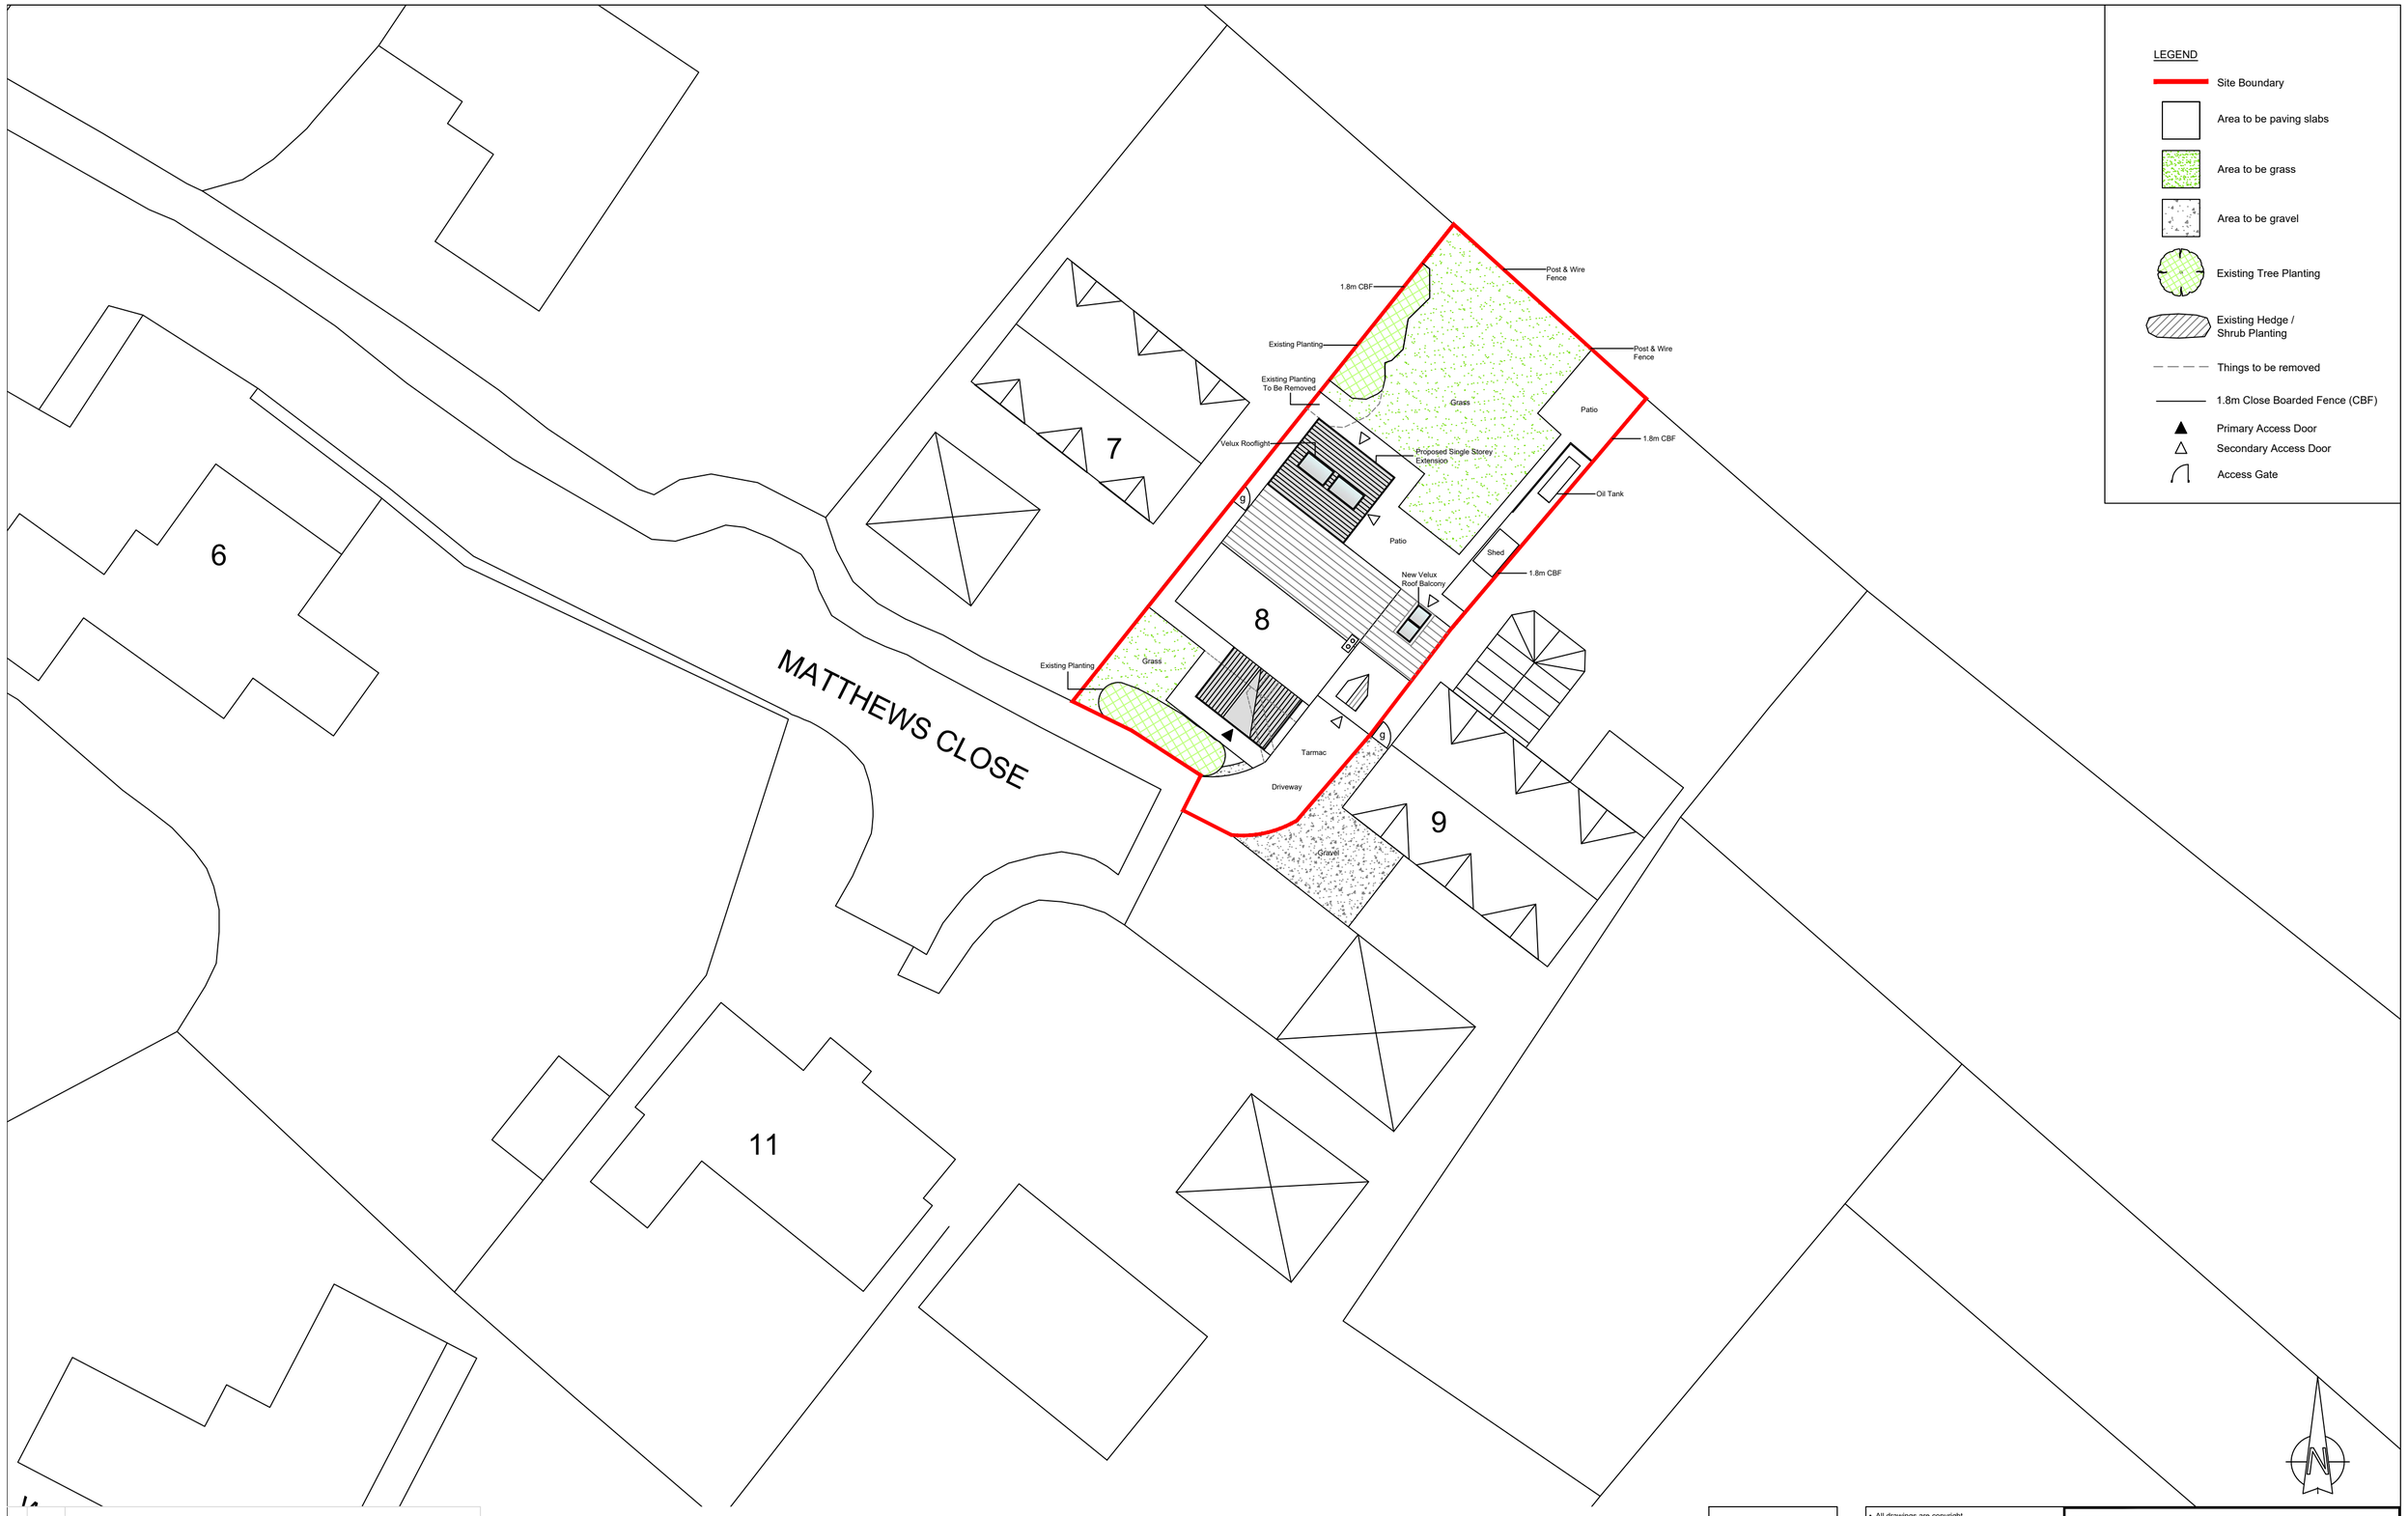

Rev	Date	Description

Site Area:
343.5

SCALE 1:200

0 2m 4m 6m 8m 10m

- All drawings are copyright
- Report all discrepancies to project administrator
- Do not scale drawing for construction purposes
- All dimensions to be checked on site

Project Title
8 Matthews Close
All Cannings
Devizes
SN10 3NU

Client
-

Ian Sullivan Architecture Ltd
101 Victoria Road, Swindon, Wiltshire SN1 3BD.
Tel/Fax 01793 612663 - E-mail: info@iansullivanarchitecture.co.uk

Drawing Title
PROPOSED SITE PLAN

Job No	Drawing No	Rev
3033	150	-

Scale	Drawn	Chkd	Date
1 : 200 @ A2	OS	ISA	May' 2023

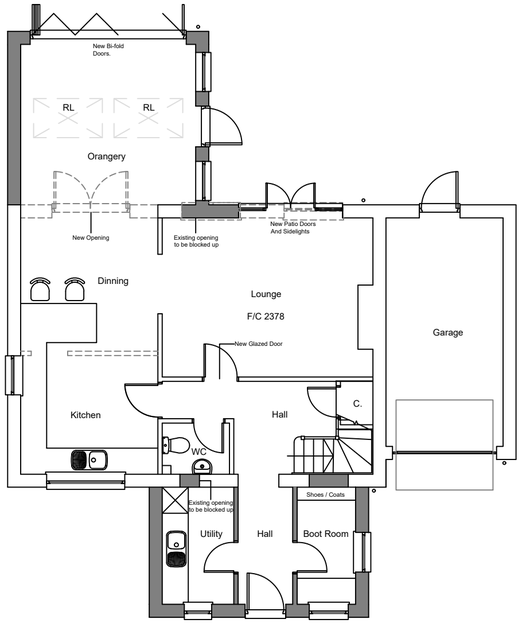

Ground Floor Plan



Front Elevation



Side Elevation



Rear Elevation

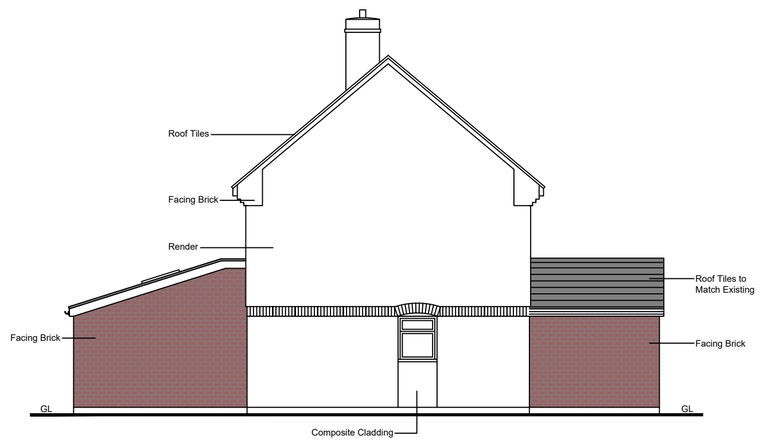

Side Elevation

Wall Keys:

- Existing Walls
- New Walls
- Things to be removed.

Internal Areas:

New Orangery Extension - 16.4 m^2

New Porch Extension - 12.1 m^2

Rev	Date	Description

SCALE 1:100

0 1m 2m 3m 4m 5m

- All drawings are copyright
- Report all discrepancies to project administrator
- Do not scale drawing for construction purposes
- All dimensions to be checked on site

Project Title

8 Matthews Close
All Cannings
Devizes
SN10 3NU

Client

-

Ian Sullivan Architecture Ltd

101 Victoria Road, Swindon, Wiltshire SN1 3BD.
Tel/Fax 01793 612663 - E-mail: info@iansullivanarchitecture.co.uk

Drawing Title

PROPOSED FLOOR PLANS & ELEVATIONS

Job No	Drawing No	Rev
3033	160	-

Scale	Drawn	Chkd	Date
1 : 100 @ A2	OS	ISA	May 2023