This drawing is copyright of
Glyn Jackson Ltd.
It may not be copied,
reproduced or altered in any
way without written authority.

All dimensions to be checked
on site and any discrepancies
reported to the Architect
immediately.

00 01 02 04

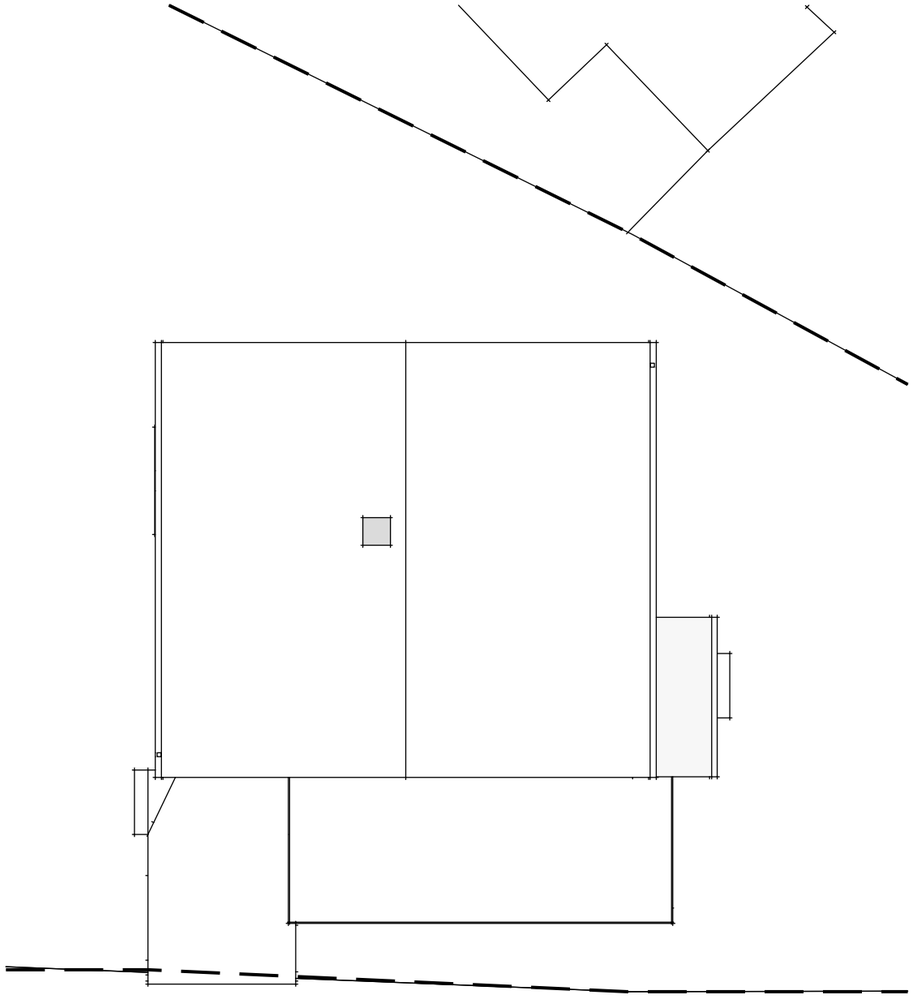

existing roof plan
scale: 1 : 100 @ A3

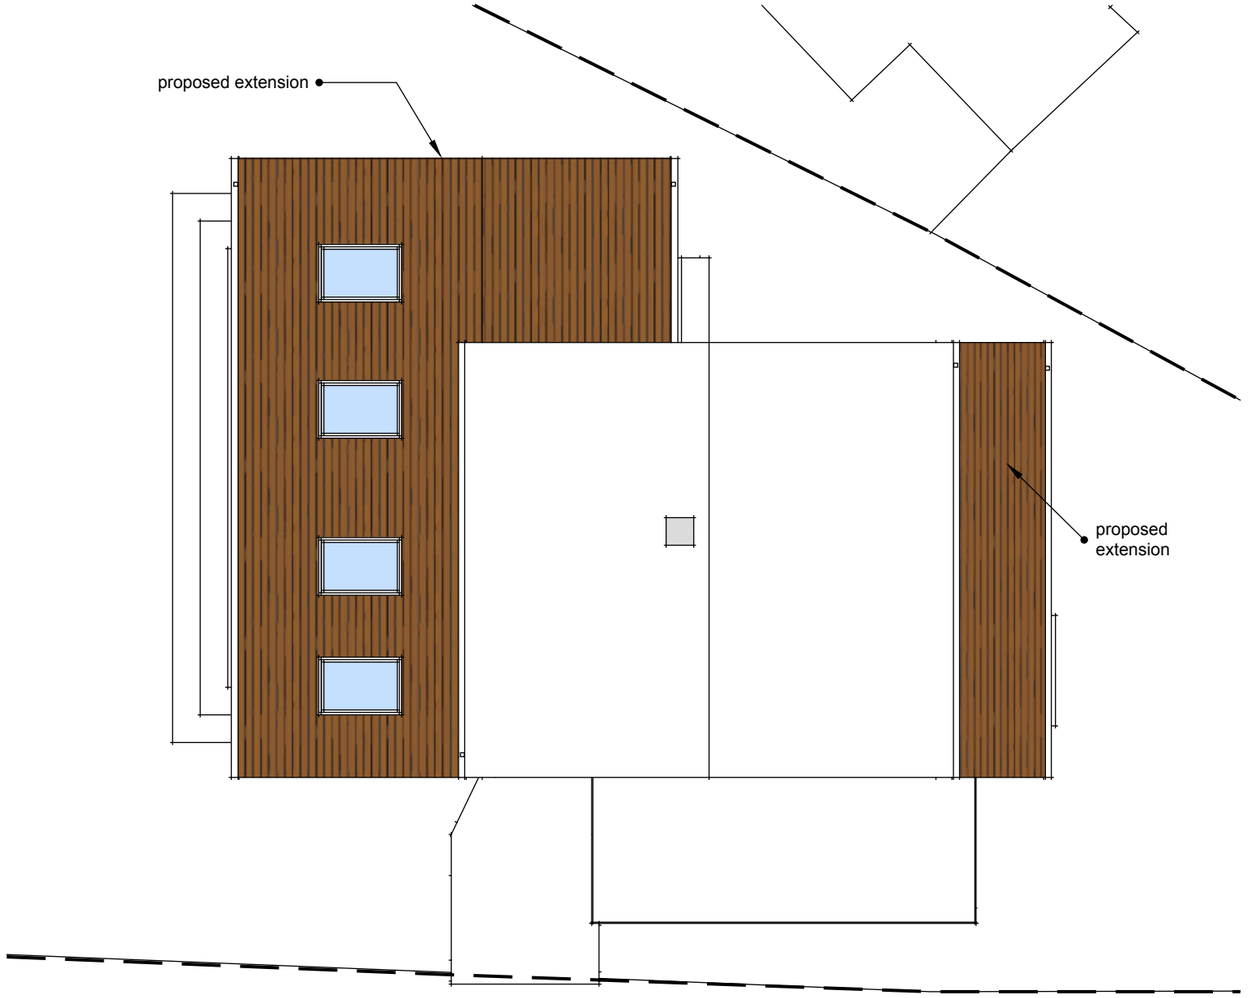

proposed roof plan
scale: 1 : 100 @ A3

glyn jackson
14 Stephenson Drive | Frome | BA11 2XD | t. 07971 638003 | e. glynjackson@icloud.com

Project: **67 Hawkeridge Park, Heywood, Westbury BA13 4HJ**
Client: **Mr M Blacker & Miss N Burgess**

date: June, 2023
drawing no: 2310 / 04
revision: