

Scale 1:1250

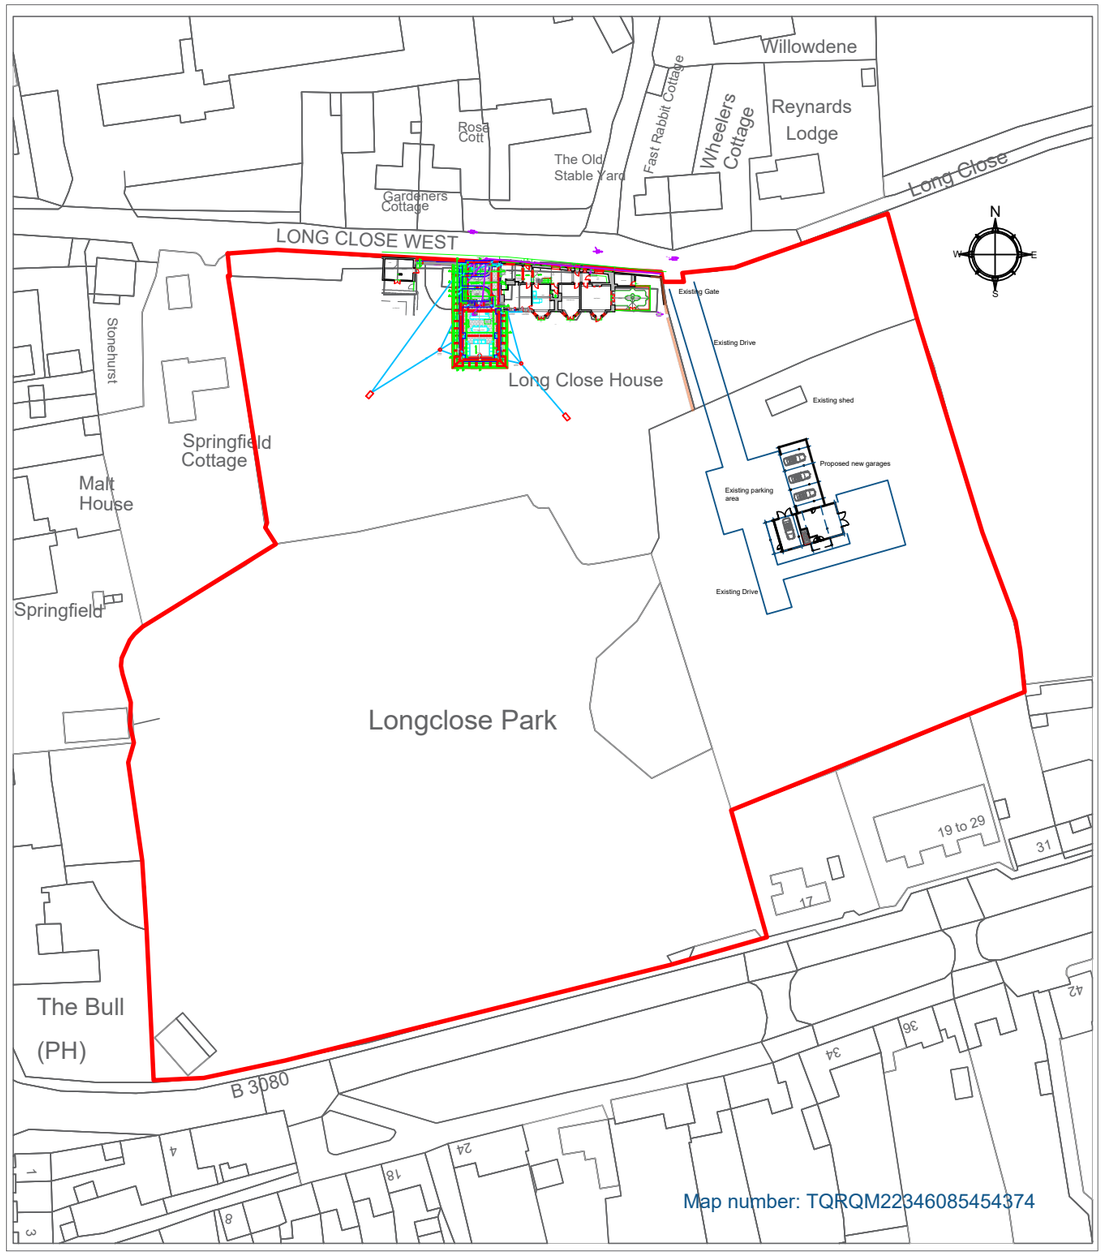

00 10 20 30 40 50 60 70 80 90 100

scale in meters

Scale 1:500

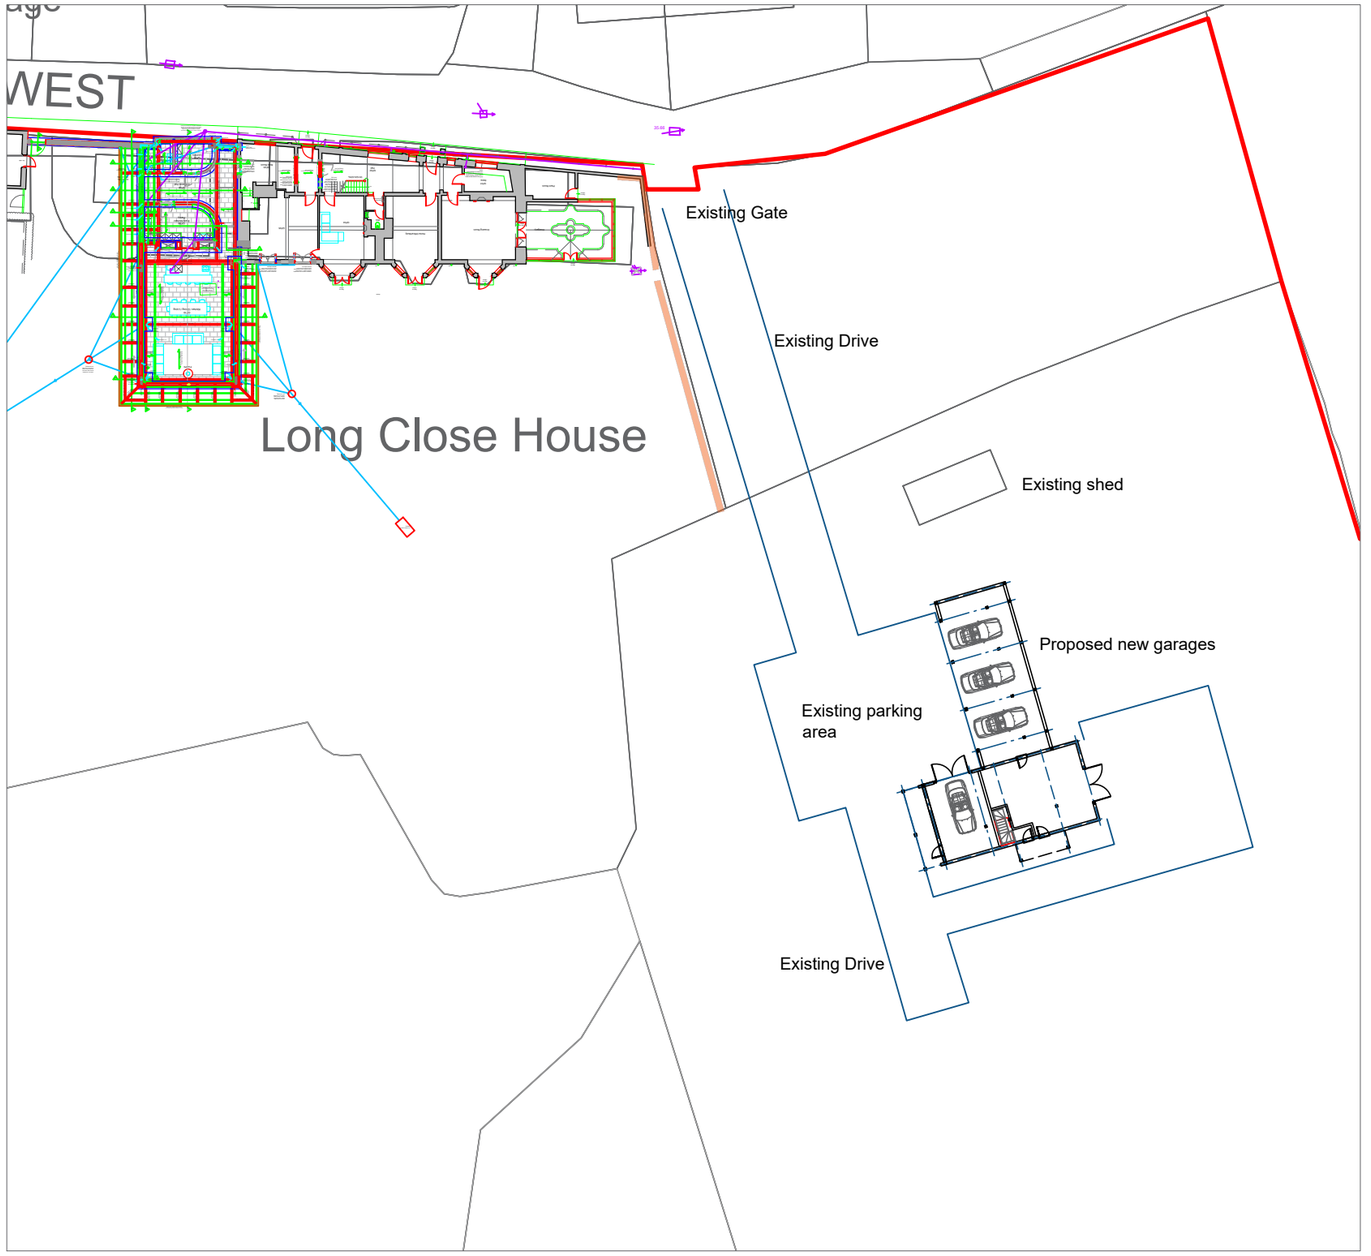

00 10 20 30 40 50

scale in meters

THECLASSICBARN COMPANY

Call: 0844 800 0708 Email: info@classicbarns.co.uk
Website: www.classicbarns.co.uk

Drawing Title:	Scale:	Drawing No	Date;	Revision:	
Site plan	as shown@A3	HE-PL-01	27/11/2022	//	First Issue
			05/12/2022	A	Updated building and position on the site
Client Name and address:	Drawn By:		04/01/2023	B	Added 1 meter to Garage space
HEYGATE Long Close House, Long Close West, Dowton, Salisbury, SP5 3HG	CBC / JP		15/06/2023	C	Updated post Pre-App recommendations

NOTES:
Do not scale off this drawing except for planning purposes.
The builder must check all dimensions on site before any work commences and notify The Classic Barn Company of any discrepancies. Any site survey undertaken is for the preparation of planning and building regulations only. All proposed finished floor levels to be agreed on site between customer/builder and local authority prior to commencement of work.
No buried or underground services are accounted for and must be investigated by customer/builder. Customer must advise if boundaries are correct and denote the legal ownership. Any levels taken are to temporary local datum point.
Ownership of this drawing is retained by The Classic Barn Company and must not be used or reproduced without written consent. IF IN DOUBT, PLEASE ASK