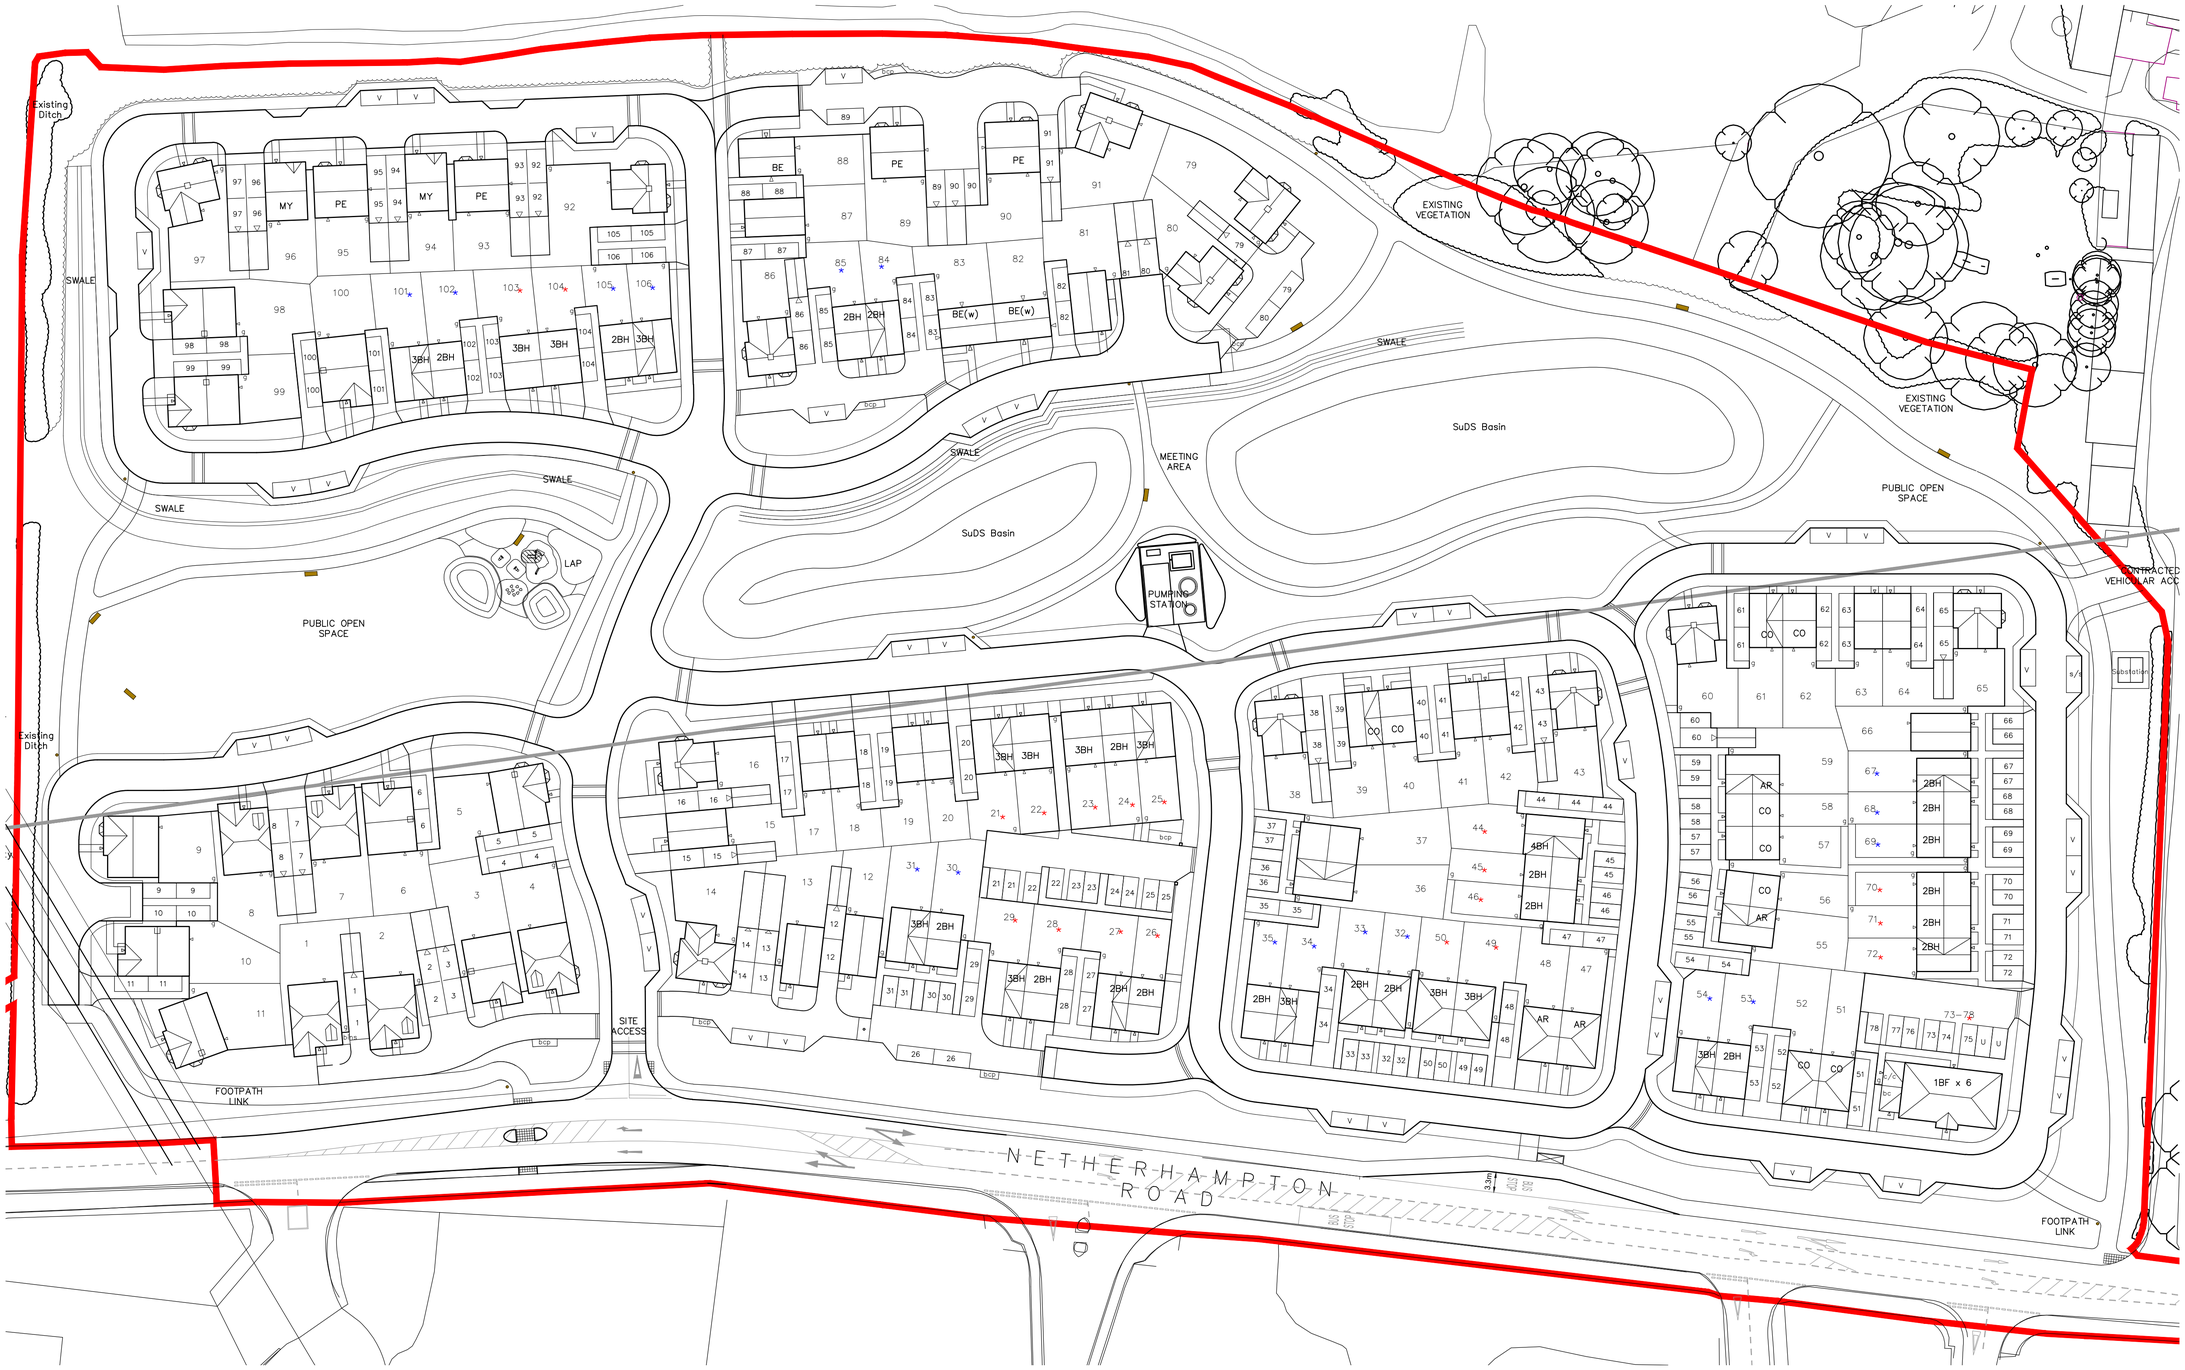

1:500

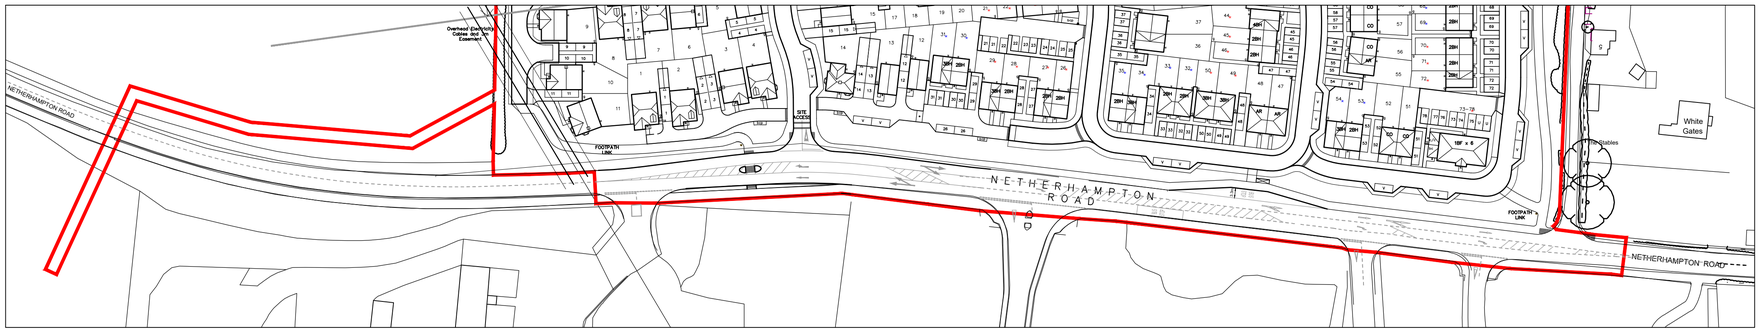

1:1000

NOTE:
DO NOT SCALE FROM THIS DRAWING
Check all dimensions on site
prior to commencement of works

N

0 5 10 15 20 25m
Scale 1:500

Rev	Date	Revision Note	Amend	App
-	-	-	-	-

Countryside Partnerships

Project
Land North of Netherhampton Road, Harham
Salisbury

Drawing Title
Planning Layout
Based upon
CB_78_232_001_J

Date 20-06-2023 **Scale** 1:500

Drawing No
C2070_PRE_PL_001_K

CP A1 FRAME