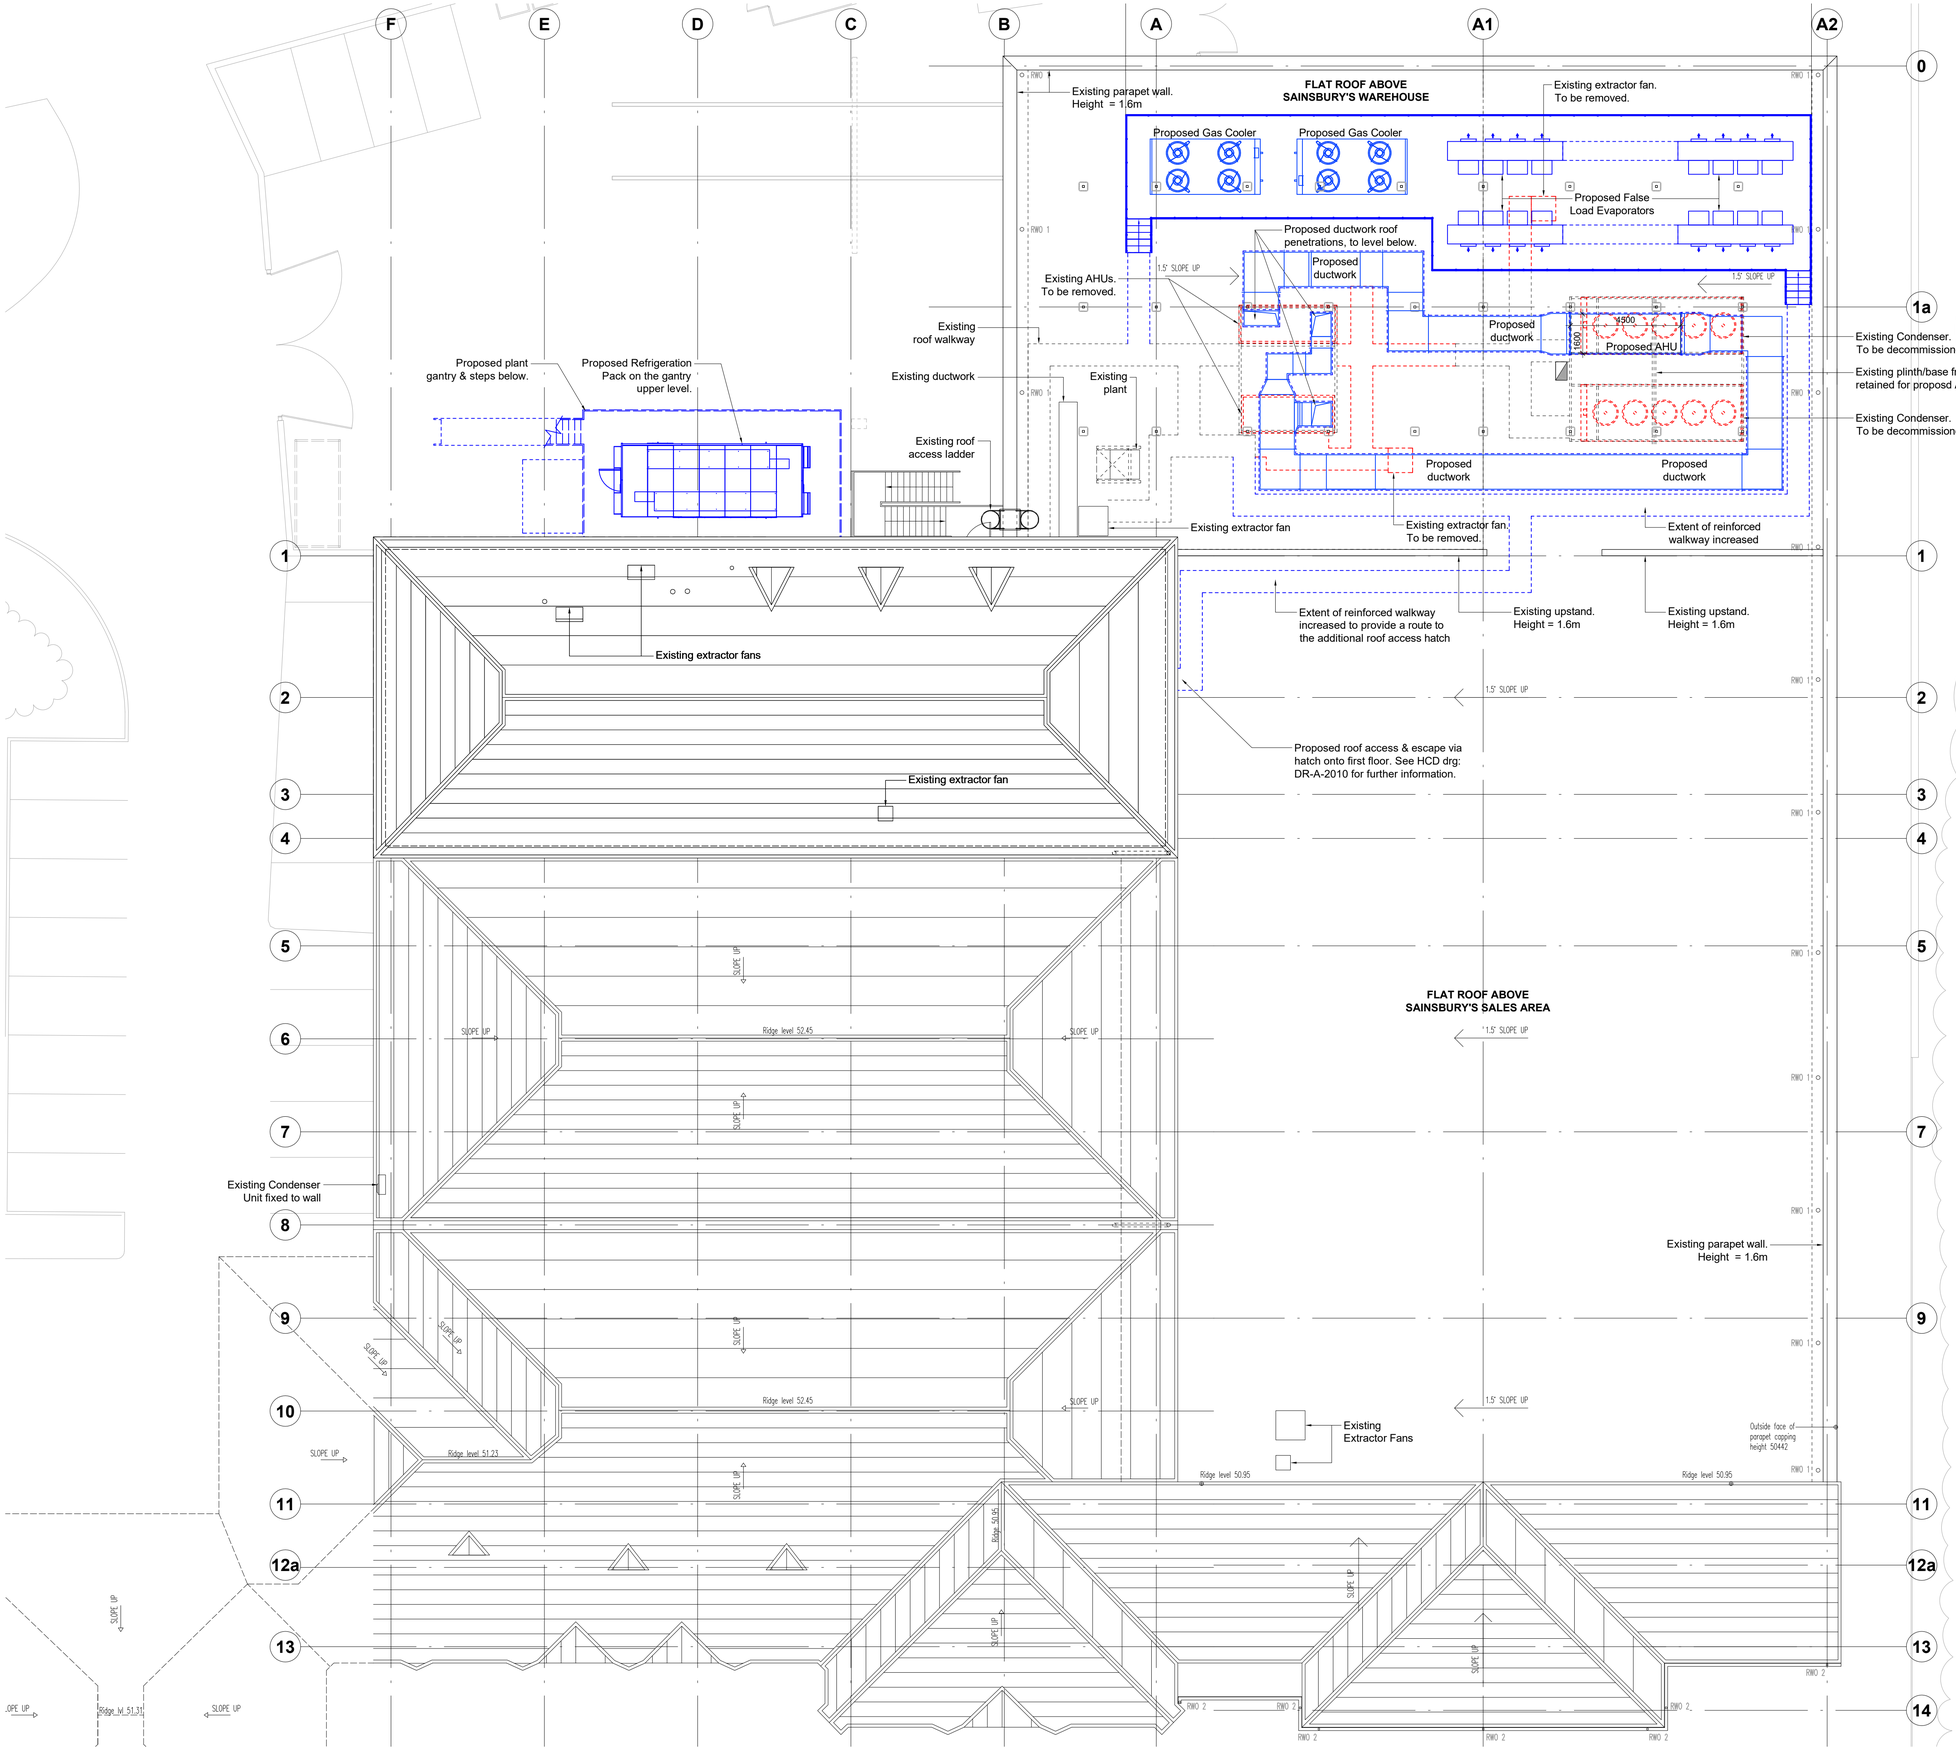


NOTES:

0m 5 10

1:125

THIS DRAWING CONSISTS OF THE FOLLOWING ARCHIVE DATA:

CHQ
As-Built drawing 106 Roof Plan, Rev 'B', dated 21/02/2008.

Drawing DR-A-0251 Existing Site Plan, Rev '-', dated 17/01/2022.

SPACE
As-Built drawing E0179-R6, Rev 'C', dated 18/02/2008 **(Existing removed only)**.

SYNERGY
As-Installed drawing M01 Roof Layout Mechanical Services, Rev 'AI', dated 03/2008.

THIS DRAWING CONSISTS OF THE FOLLOWING PROPOSED DATA:

SPACE
Drawing DR-N-0555 Plant Layout, Rev '03', dated 31/05/2023.

Proposed AHU & associated ductwork indicated, as referenced from the above Space drawings. Awaiting Carmel confirmed detailed layout (Ground & Roof).

KEY

☐ LOCATION OF EXISTING 90x90x5.0 SHS ROOF PLANT SUPPORT STUBS

DEMOLITION WORKS INDICATED AS RED-DASH.

PROPOSED WORKS INDICATED AS BLUE.

STRUCTURAL PROPOSALS
Steelwork/dimensions & notes shown orange are indicative and require further design development by structural engineers.

GENERAL
Where discrepancies occur between information, inform the relevant consultants, manufacturers and specialists.

Where works involve the demolition/removal of existing elements, make good retained elements.

REVISION:	BY:	CHECKED:	DATE:
2	MIC	MJS	05/06/2023

Position of proposed AHU amended to suit programming of works for decommissioning/removal of Condensers.

REVISION:	BY:	CHECKED:	DATE:
1	MIC	MJS	18/05/2023

Initial issue

STATUS

S4a | FOR PLANNING

CLIENT

Sainsbury's

PROJECT

2143
BRADFORD-ON-AVON

TITLE

PROPOSED ROOF PLAN

Hadfield Cawkwell Davidson
Broomgrove Lodge, 13 Broomgrove Rd, Sheffield, S10 2LZ T 0114 266 8181 www.hcd.co.uk

HCD PROJECT NO.	SCALE	REV.
2022-076	1:125 @ A1	2

PROJECT NO.	ORIGINATOR	VOLUME	LEVEL	TYPE	ROLE + NUMBER
2292_0194	HCD	Z07	ZZ	DR	A-2703

S:\Architecture\2022-076\Drawings\DR - Plotsheets\DR-A-2703 - Proposed Roof Plan.dwg

© HCD