



01 NORTH ELEVATION (SHOPFRONT)

1:125 @ A1

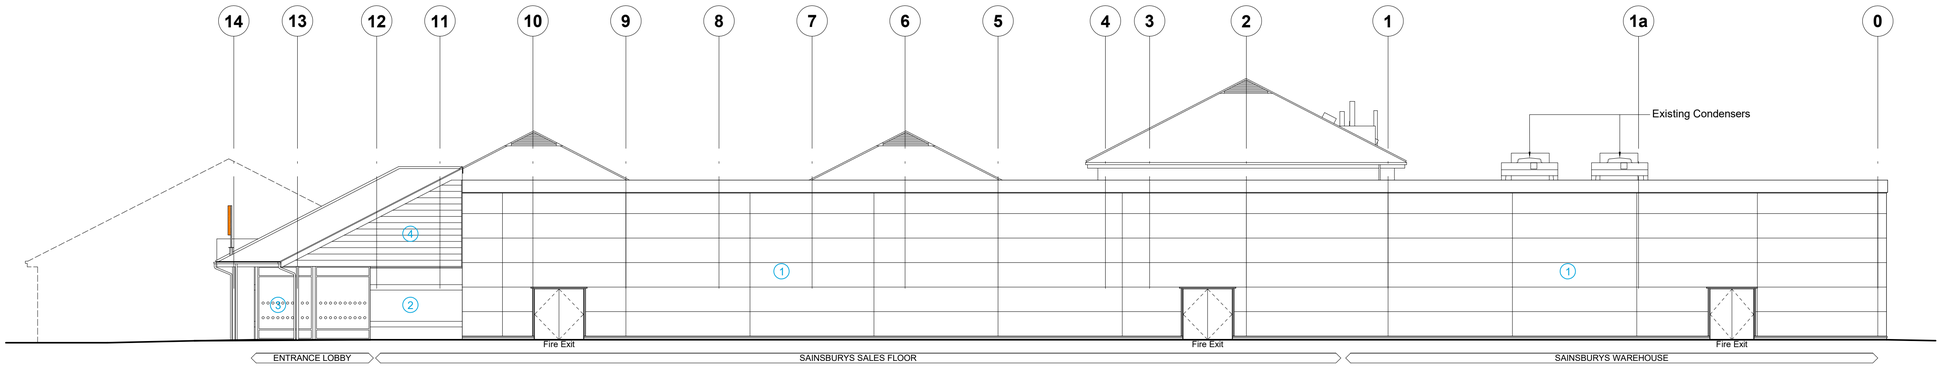


02 WEST ELEVATION (FROOME ROAD)

1:125 @ A1

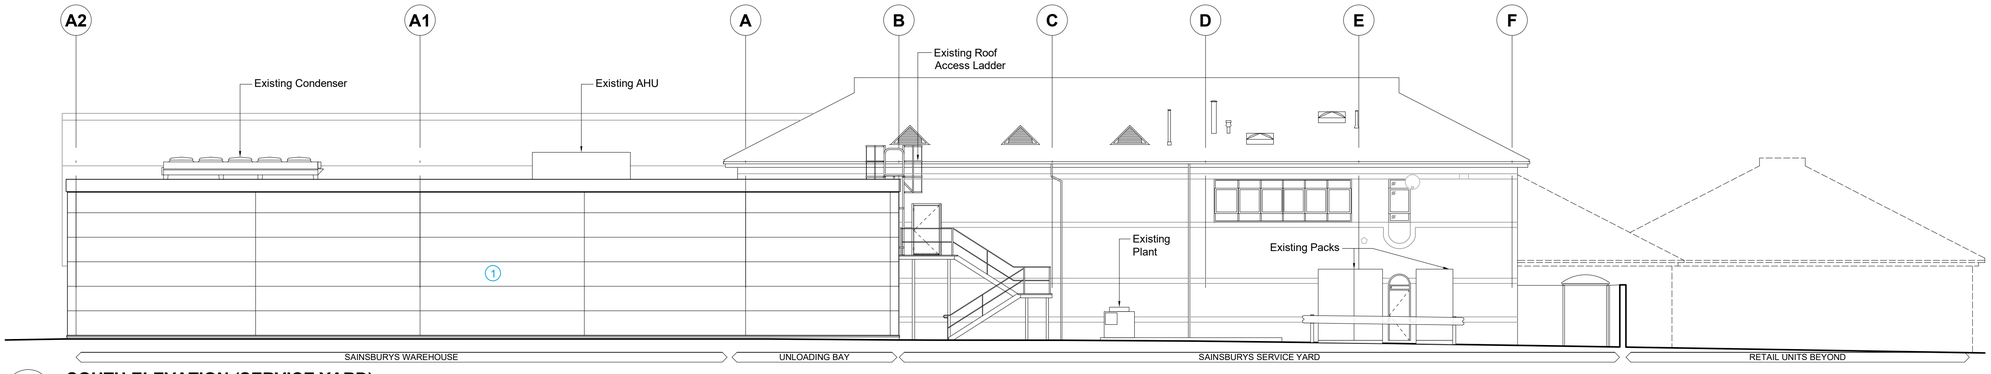

03 SOUTH ELEVATION (SERVICE YARD)

1:125 @ A1

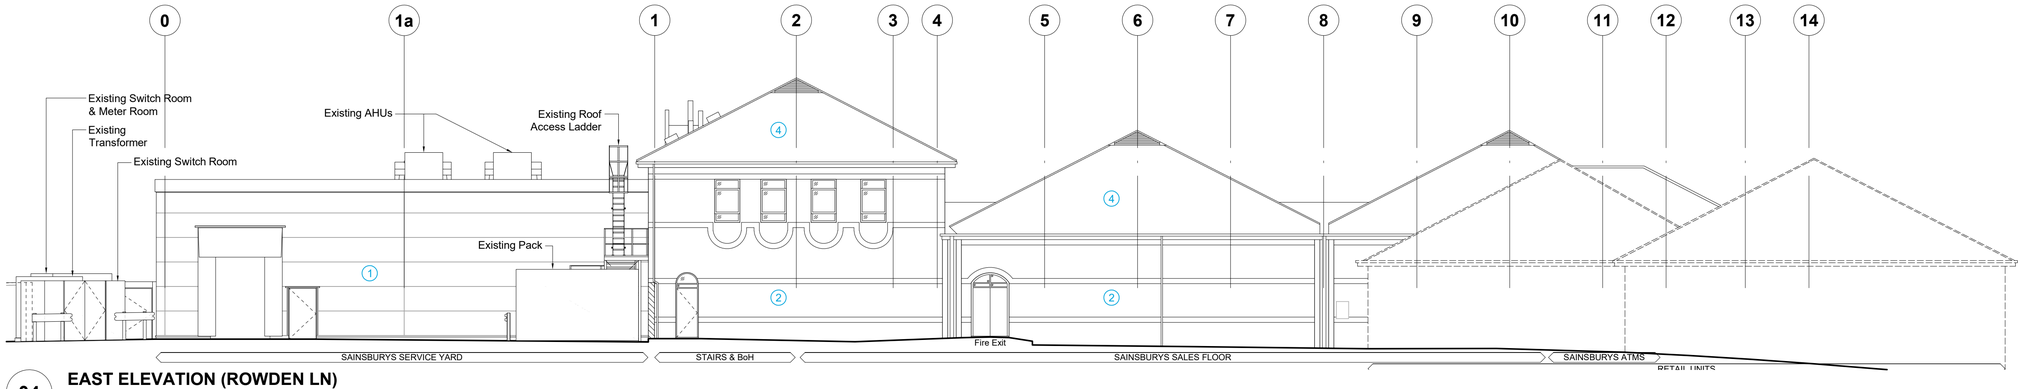

04 EAST ELEVATION (ROWDEN LN)

1:125 @ A1

NOTE:

0 m 5 10

1:125

THIS DRAWING CONSISTS OF THE FOLLOWING DATA:

CHQ
As-Built drawing 103 Proposed External Elevations, Rev 'D', dated 21/02/2008.

As-Built drawing 106 Roof Plan, Rev 'B', dated 21/02/2008.


Drawing DR-A-0251 Existing Site Plan, Rev '-', dated 17/01/2022.

SPACE
As-Built drawing E0179-R6, Rev 'C', dated 18/02/2008.

SYNERGY
As-Installed drawing M01 Roof Layout Mechanical Services, Rev 'AI', dated 03/2008.

EXTERIOR MATERIALS

1. EXTERIOR CLADDING
   Kingspan KS 1000 horizontal with vertical joints. Finish HPS 200; colour: White BS 00E55.
2. EXTERIOR STONE BLOCKWORK
3. GLAZING
   Clear laminated double glazing in ppc aluminium frames. Colour: White (RAL 9010).
4. ROOF SLATES
   Eternit Fibre Cement Slates.

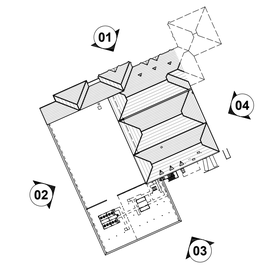

KEY PLAN

N

REVISION: 1 BY: SAF CHECKED: MJS DATE: 27/02/2023

Initial issue

STATUS

S4a | FOR PLANNING

CLIENT

Sainsbury's

PROJECT

2143
BRADFORD-ON-AVON

TITLE

EXISTING
EXTERNAL ELEVATIONS

Hadfield Cawkwell Davidson

Broomgrove Lodge, 13 Broomgrove Rd, Sheffield, S10 2LZ T 0114 266 8181 www.hcd.co.uk

HCD PROJECT NO.	SCALE	REV.
2022-076	1:125 @ A1	1

PROJECT NO.	ORIGINATOR	VOLUME	LEVEL	TYPE	ROLE + NUMBER
2292_0194	HCD	Z07	ZZ	DR	A-2101

S:\Architecture\2022-076\Drawings\DR - Plotsheets\DR-A-2101 - Existing External Elevations.dwg

© HCD