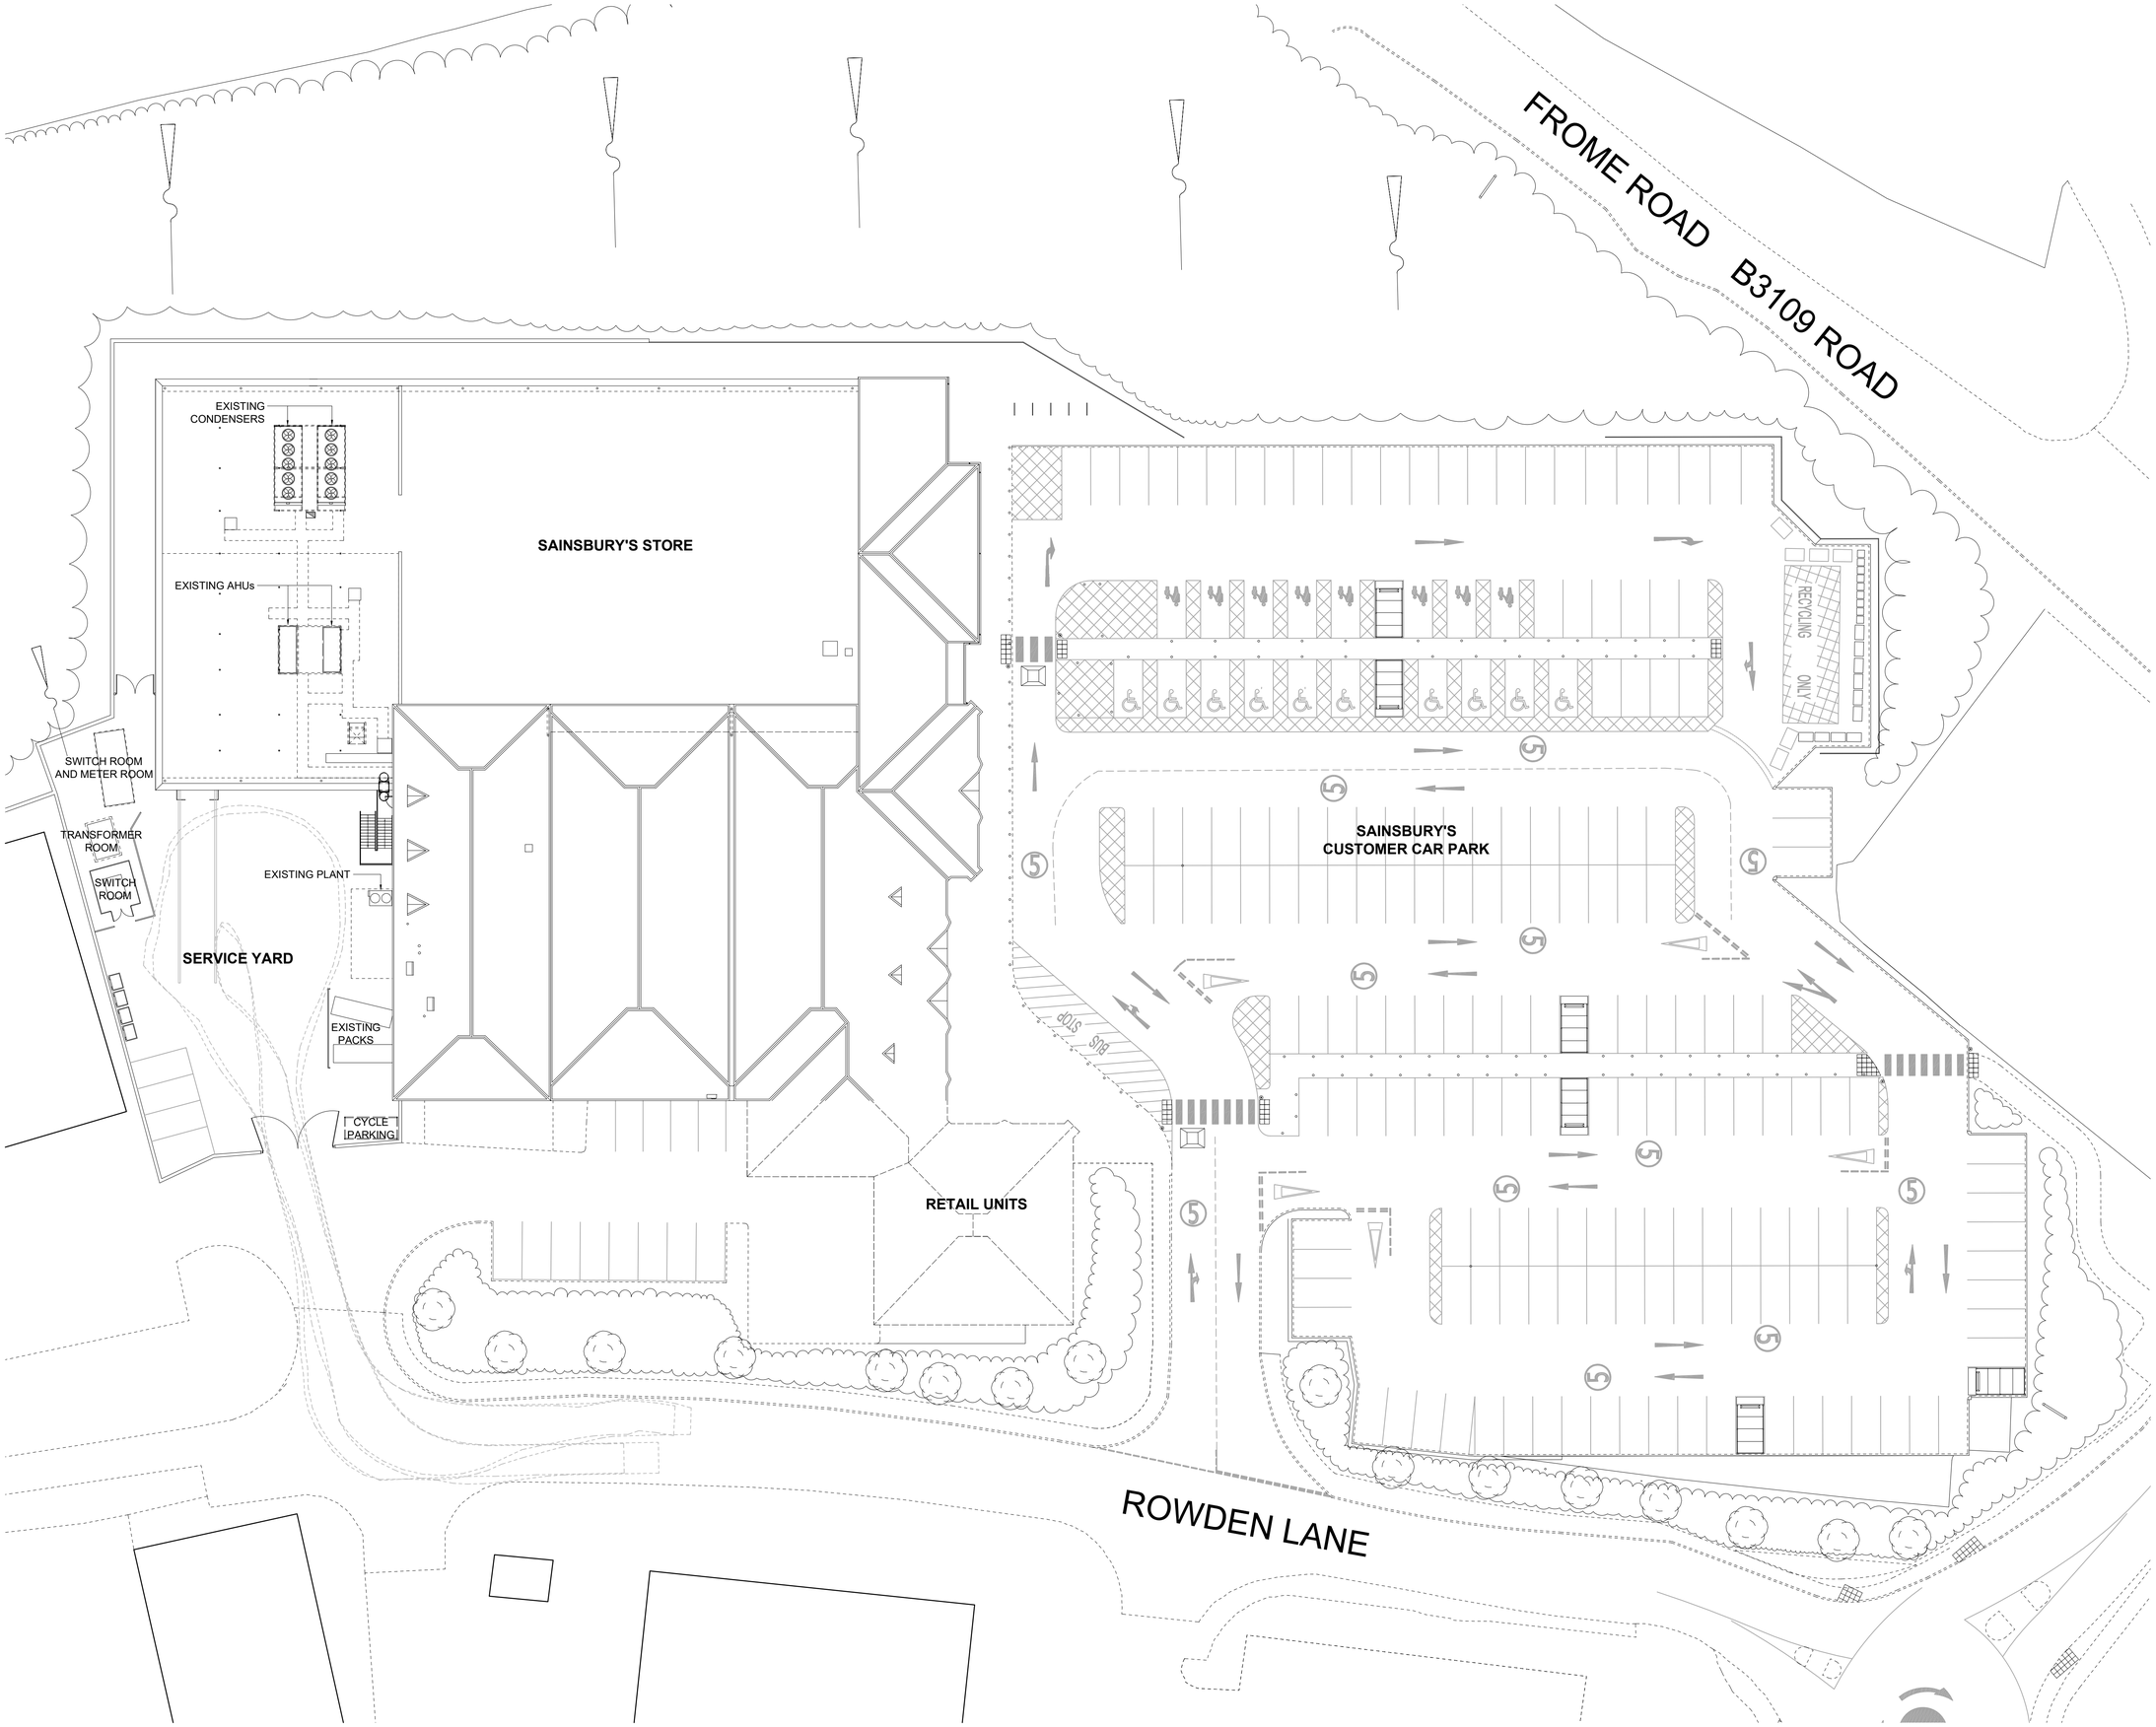


NOTES:

N

0m 5 10 15 20 25

1:250

THIS DRAWING CONSISTS OF THE FOLLOWING DATA:

CHQ
As-Built drawing 106 Roof Plan, Rev 'B', dated 21/02/2008.

Drawing DR-A-0251 Existing Site Plan, Rev '-', dated 17/01/2022.

SPACE
As-Built drawing E0179-R6, Rev 'C', dated 18/02/2008.

SYNERGY
As-Installed drawing M01 Roof Layout Mechanical Services, Rev 'AI', dated 03/2008.

ORDNANCE SURVEY
Crown copyright; all rights reserved; licence number 100020449.

REVISION: 1 BY: SAF CHECKED: MJS DATE: 27/02/2023

Initial issue

STATUS

S4a | FOR PLANNING

CLIENT

Sainsbury's

PROJECT

2143
BRADFORD-ON-AVON

TITLE

EXISTING SITE PLAN

Hadfield Cawkwell Davidson
Broomgrove Lodge, 13 Broomgrove Rd, Sheffield, S10 2LZ T 0114 266 8181 www.hcd.co.uk

HCD PROJECT NO.	SCALE	REV.
2022-076	1:250 @ A1	1

PROJECT NO.	ORIGINATOR	VOLUME	LEVEL	TYPE	ROLE + NUMBER
2292_0194	HCD	Z07	ZZ	DR	A-9001

S:\Architecture\2022-076\Drawings\DR - Plotsheets\DR-A-9001 - Existing Site Plan.dwg © HCD