




EXISTING NORTH FACING ELEVATION
Scale 1:100

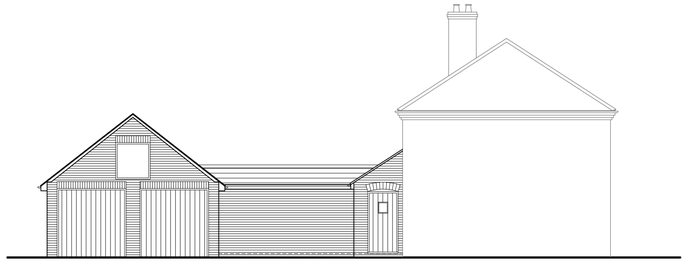


EXISTING EAST FACING ELEVATION
Scale 1:100

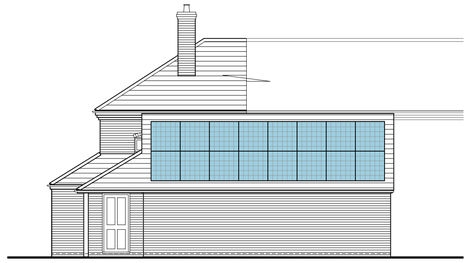


EXISTING SOUTH FACING ELEVATION
Scale 1:100

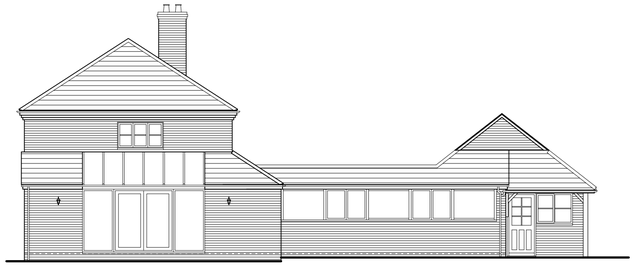


EXISTING WEST FACING ELEVATION
Scale 1:100

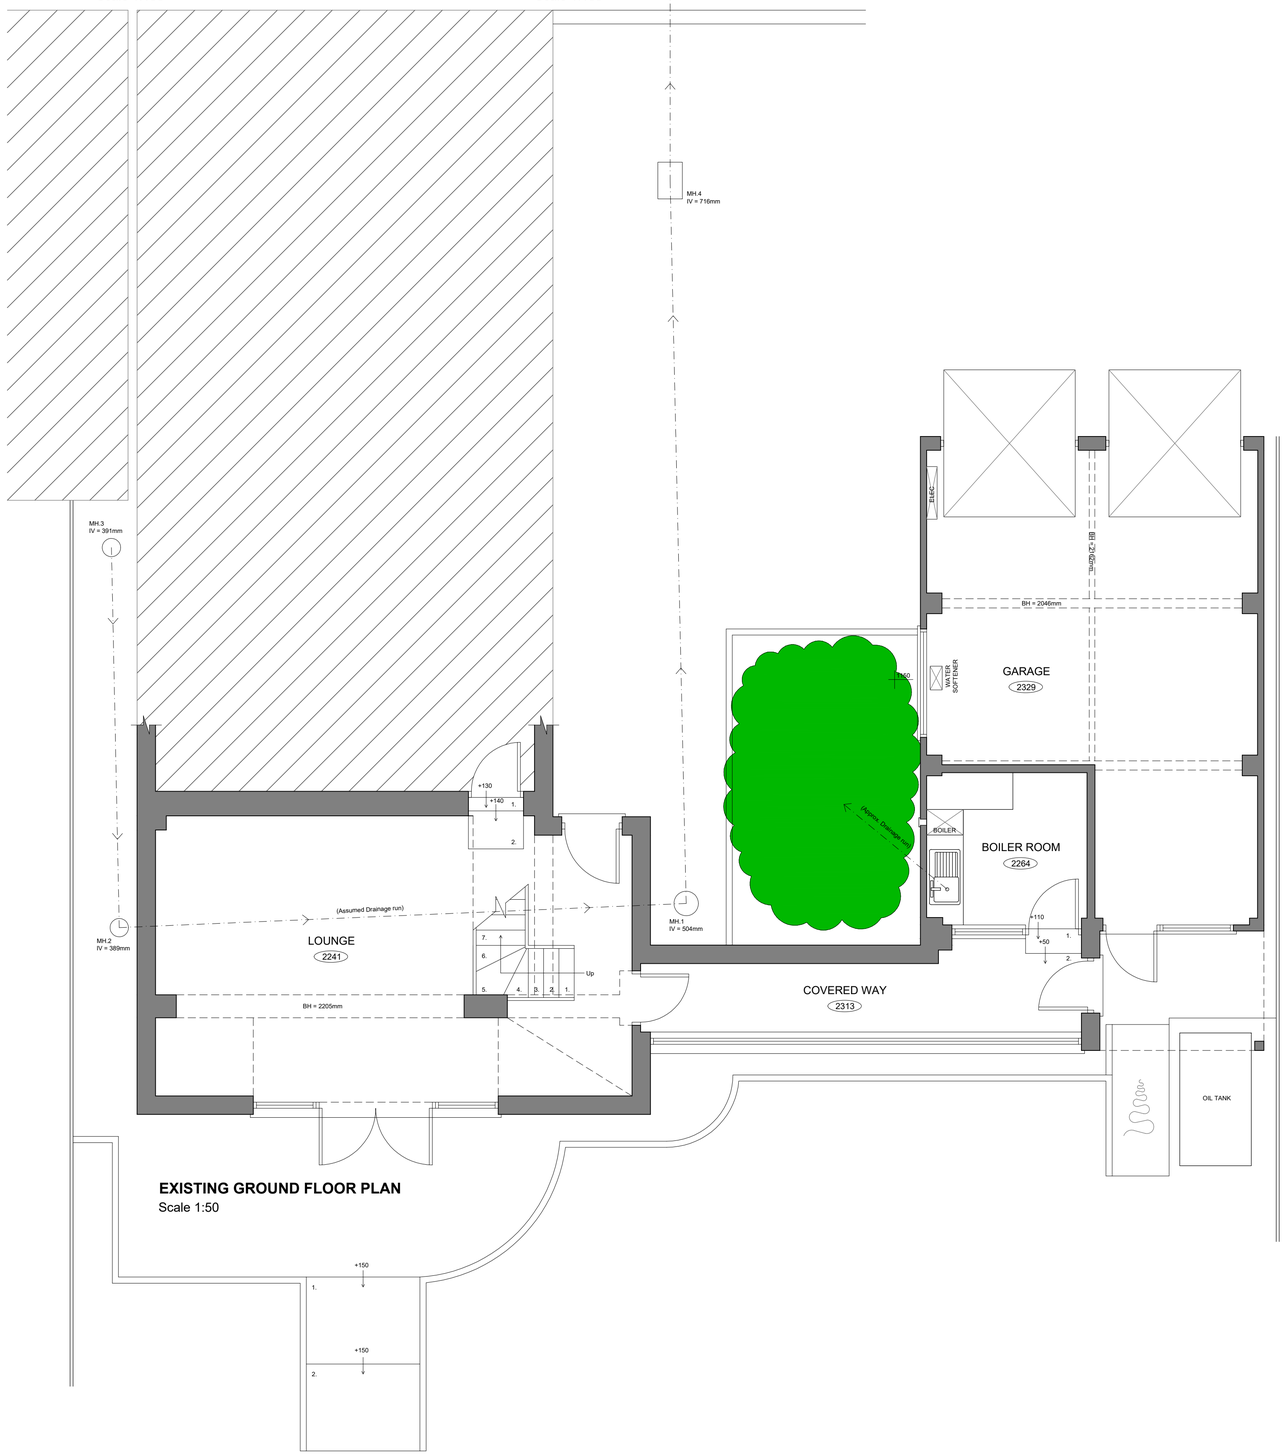

EXISTING GROUND FLOOR PLAN
Scale 1:50

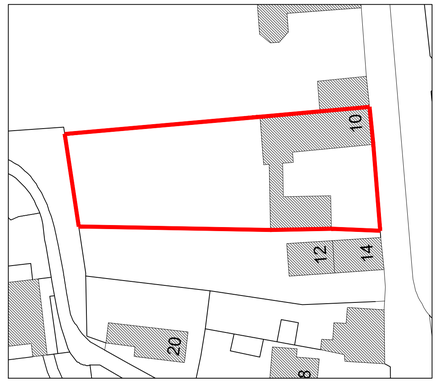


EXISTING BLOCK PLAN
Scale 1:500

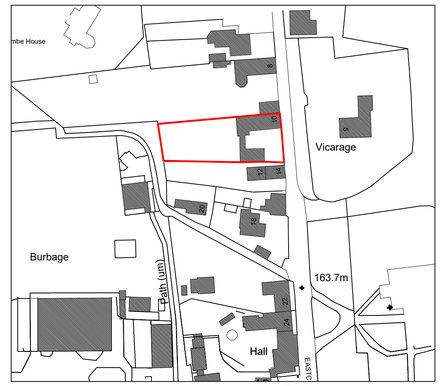

EXISTING SITE LOCATION PLAN
Scale 1:1250

Ordnance Survey (c) Crown Copyright 2023. All rights reserved. Licence number 100022432

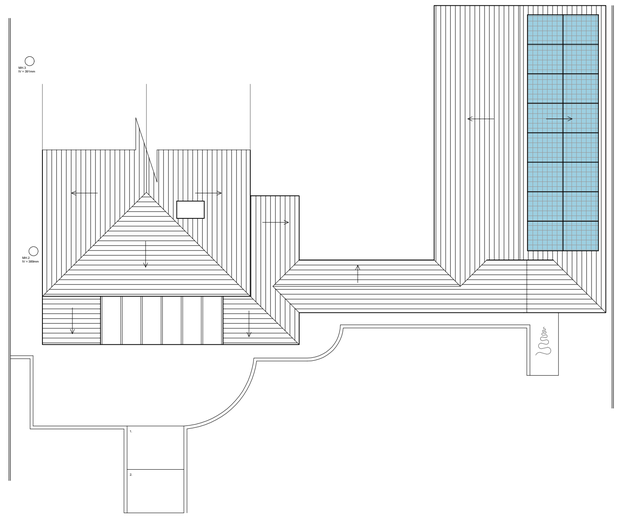

EXISTING ROOF PLAN
Scale 1:100

1:50 [m] 0 0.5 1.0 1.5 2.0 2.5
1:500 [m] 0 5 10 15 20 25
1:100 [m] 0 1 2 3 4 5
1:1250 [m] 0 20 40 60

DRAWING FOR PLANNING PURPOSES ONLY.
NOT TO BE USED FOR CONSTRUCTION

Tuttle architectural services
Ground Floor
6 Pelhams Court
Marlborough
Wiltshire SN8 2AG
T. 01672 518 278
E. info@tuttlearchserv.co.uk
facebook.com/tuttlearchserv
W. tuttlearchserv.co.uk

JOB TITLE
Proposed Single storey rear extension to produce garden room, widen access to garage and utility. New garden W/C and enlarged gym/storage area.
@ 10 Eastcourt, Burbage, Marlborough, Wiltshire, SN8 3AG

Mr Moss

DRAWING TITLE
Existing Floor Plans, Elevations, Site Plan, Block & Location Plan

DRAWING NUMBER: 10 Eastcourt - 01
REV:
REVISIONS:

SCALE	DATE	DRAWN BY	PAPER SIZE	JOB No.
As Indicated	May 23	JG	A1	1481