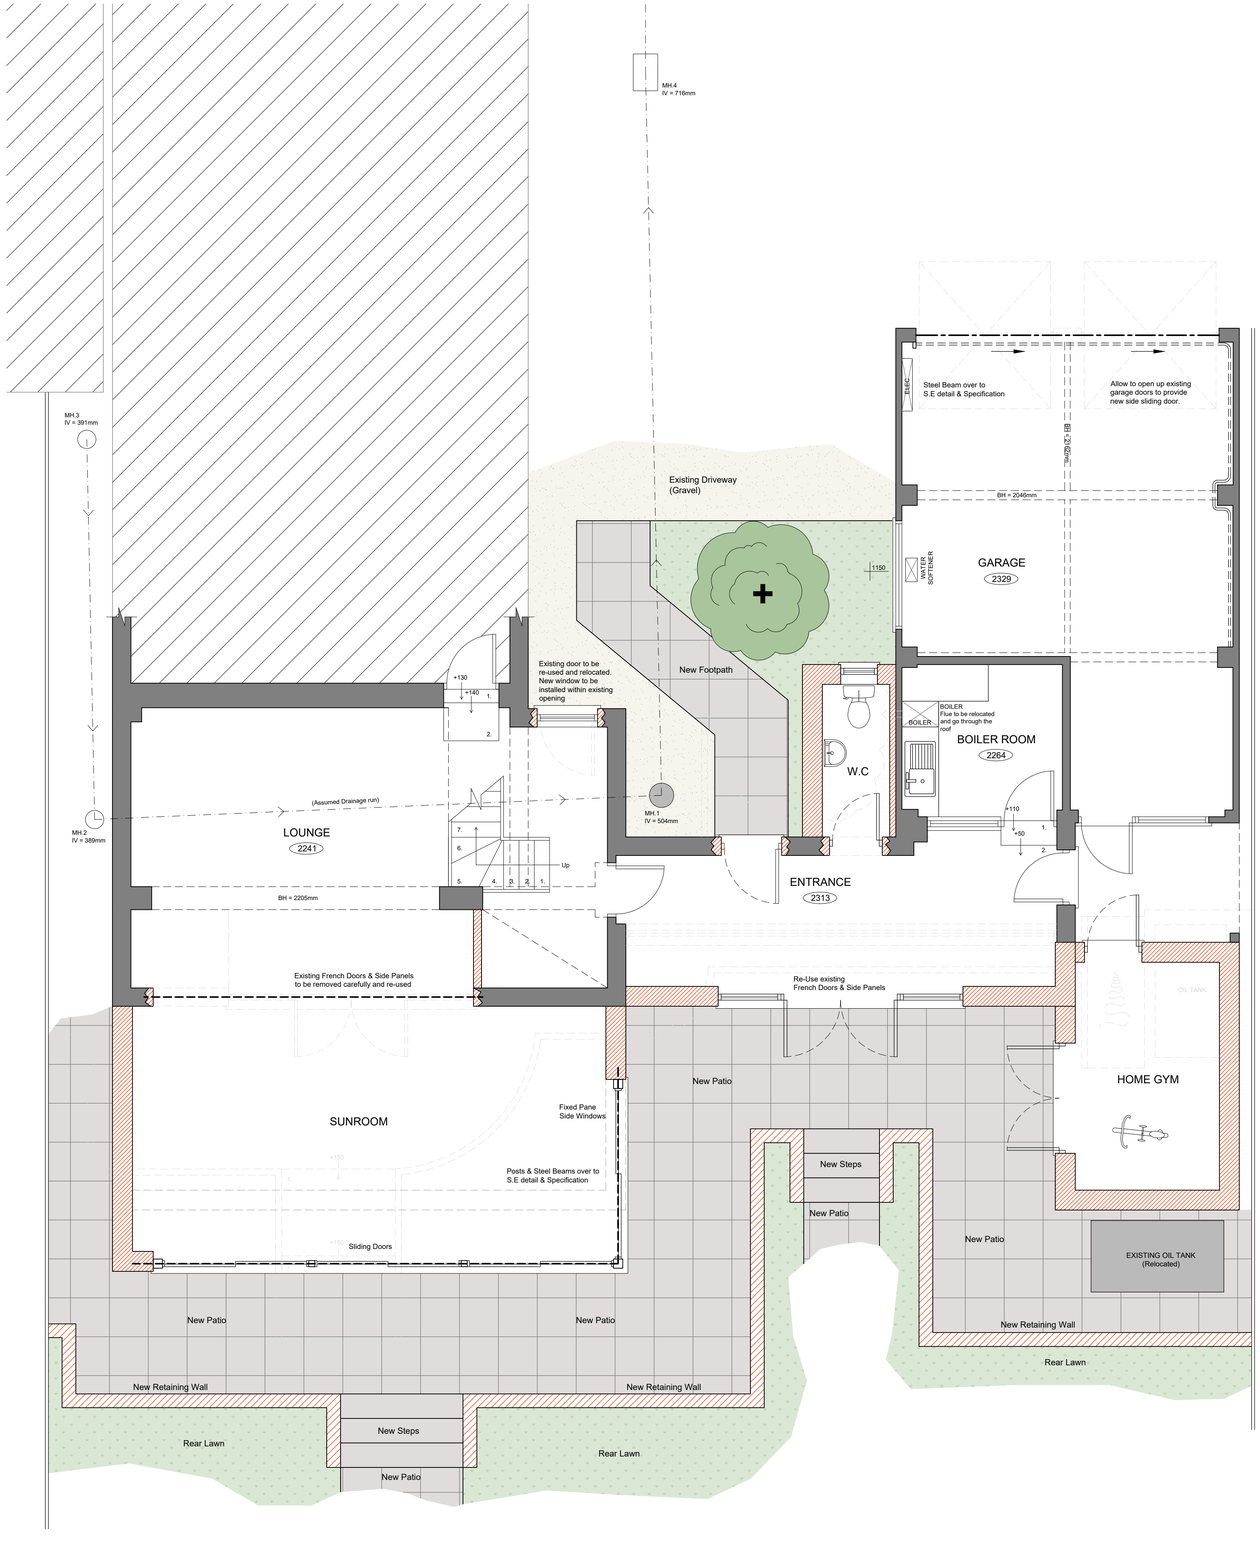


PROPOSED GROUND FLOOR PLAN
Scale 1:50

1:50 [m]
0 0.5 1.0 1.5 2.0 2.5

DRAWING FOR PLANNING PURPOSES ONLY.
NOT TO BE USED FOR CONSTRUCTION

Tuttle architectural services
Ground Floor
6 Pelhams Court
Marlborough
Wiltshire SN8 2AG
T. 01672 518 278
E. info@tuttlearchserv.co.uk
facebook.com/tuttlearchserv
W. tuttlearchserv.co.uk

JOB TITLE
Proposed Single storey rear extension to produce garden room, widen access to garage and utility. New garden W/C and enlarged gym/storage area.
@ 10 Eastcourt, Burbage, Marlborough, Wiltshire, SN8 3AG

Mr Moss

DRAWING TITLE
Proposed Floor Plans

DRAWING NUMBER: 10 Eastcourt - 03
REV: A

REVISIONS
Rev A - Amendments following client meeting

SCALE	DATE	DRAWN BY	PAPER SIZE	JOB No.
As Indicated	June 23	JG	A1	1481