

0 20 40 60 80 100 (Metres)

Scale Bar (1:1250 at A3)

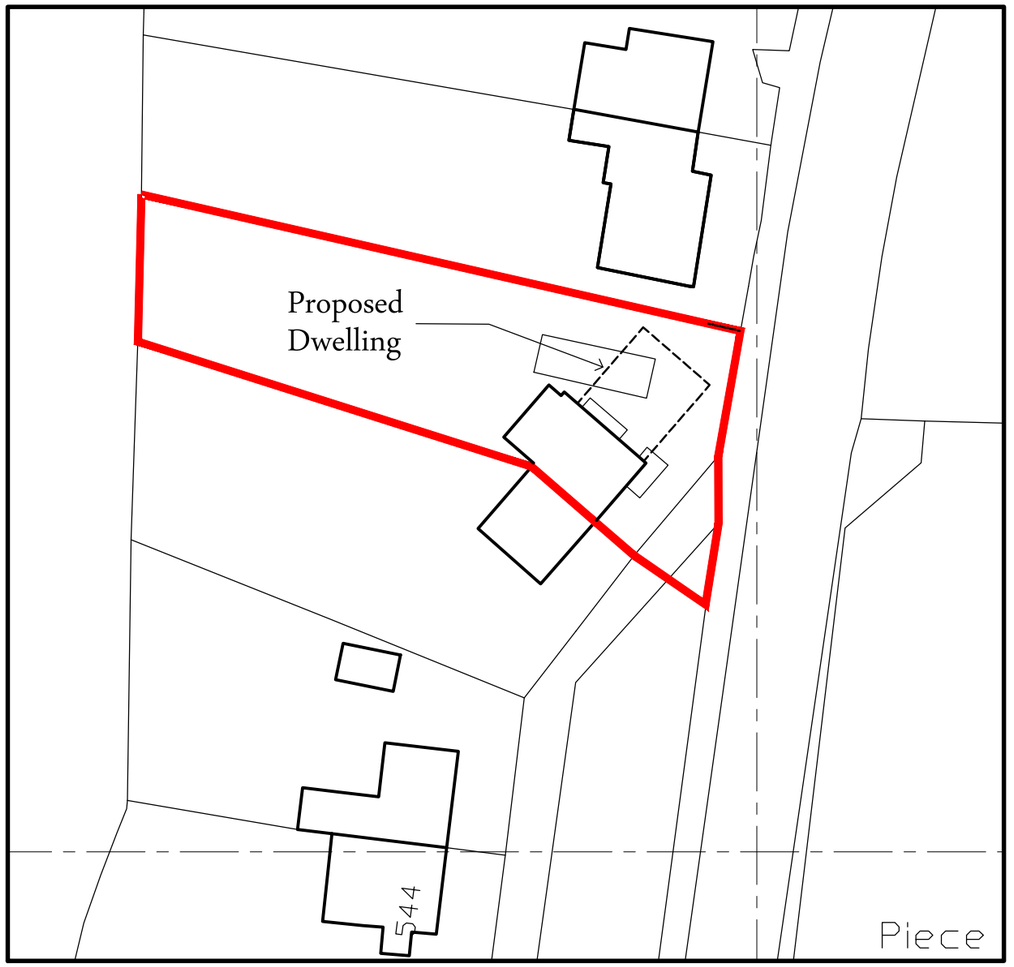

0 10 20 30 40 50 (Metres)

Scale Bar (1:500 at A3)

NOTES:

1. This drawing is copyright of Larkham Design Ltd and must not be used without their permission.
2. This drawing has been produced to support a planning application and should not be used for any other purpose

N

Metres
0 1 2 3 4 5

Scale Bar (1:100 at A3)

Rev	Amendment	Date

LARKHAM DESIGN LTD
ARCHITECTURAL SERVICES
Field View Barn, Longhedge, Salisbury, Wilts. SP4 6RS
Tel: 01722 322193 info@larkhamdesign.co.uk
www.larkhamdesign.co.uk

Client & Project Address:

Mr T Tsoulouhopoulos

547 Netheravon Road,
Durrington, Salisbury,
Wilts. SP4 8AU

Project Description:

Proposed Extension to Existing Building & Proposed New Dwelling

Drawing Title:

Existing Location & Site Plan

Scale: 1:500 & 1:1250 at A3

Drawing Ref: 0782/Ex/01

Rev: