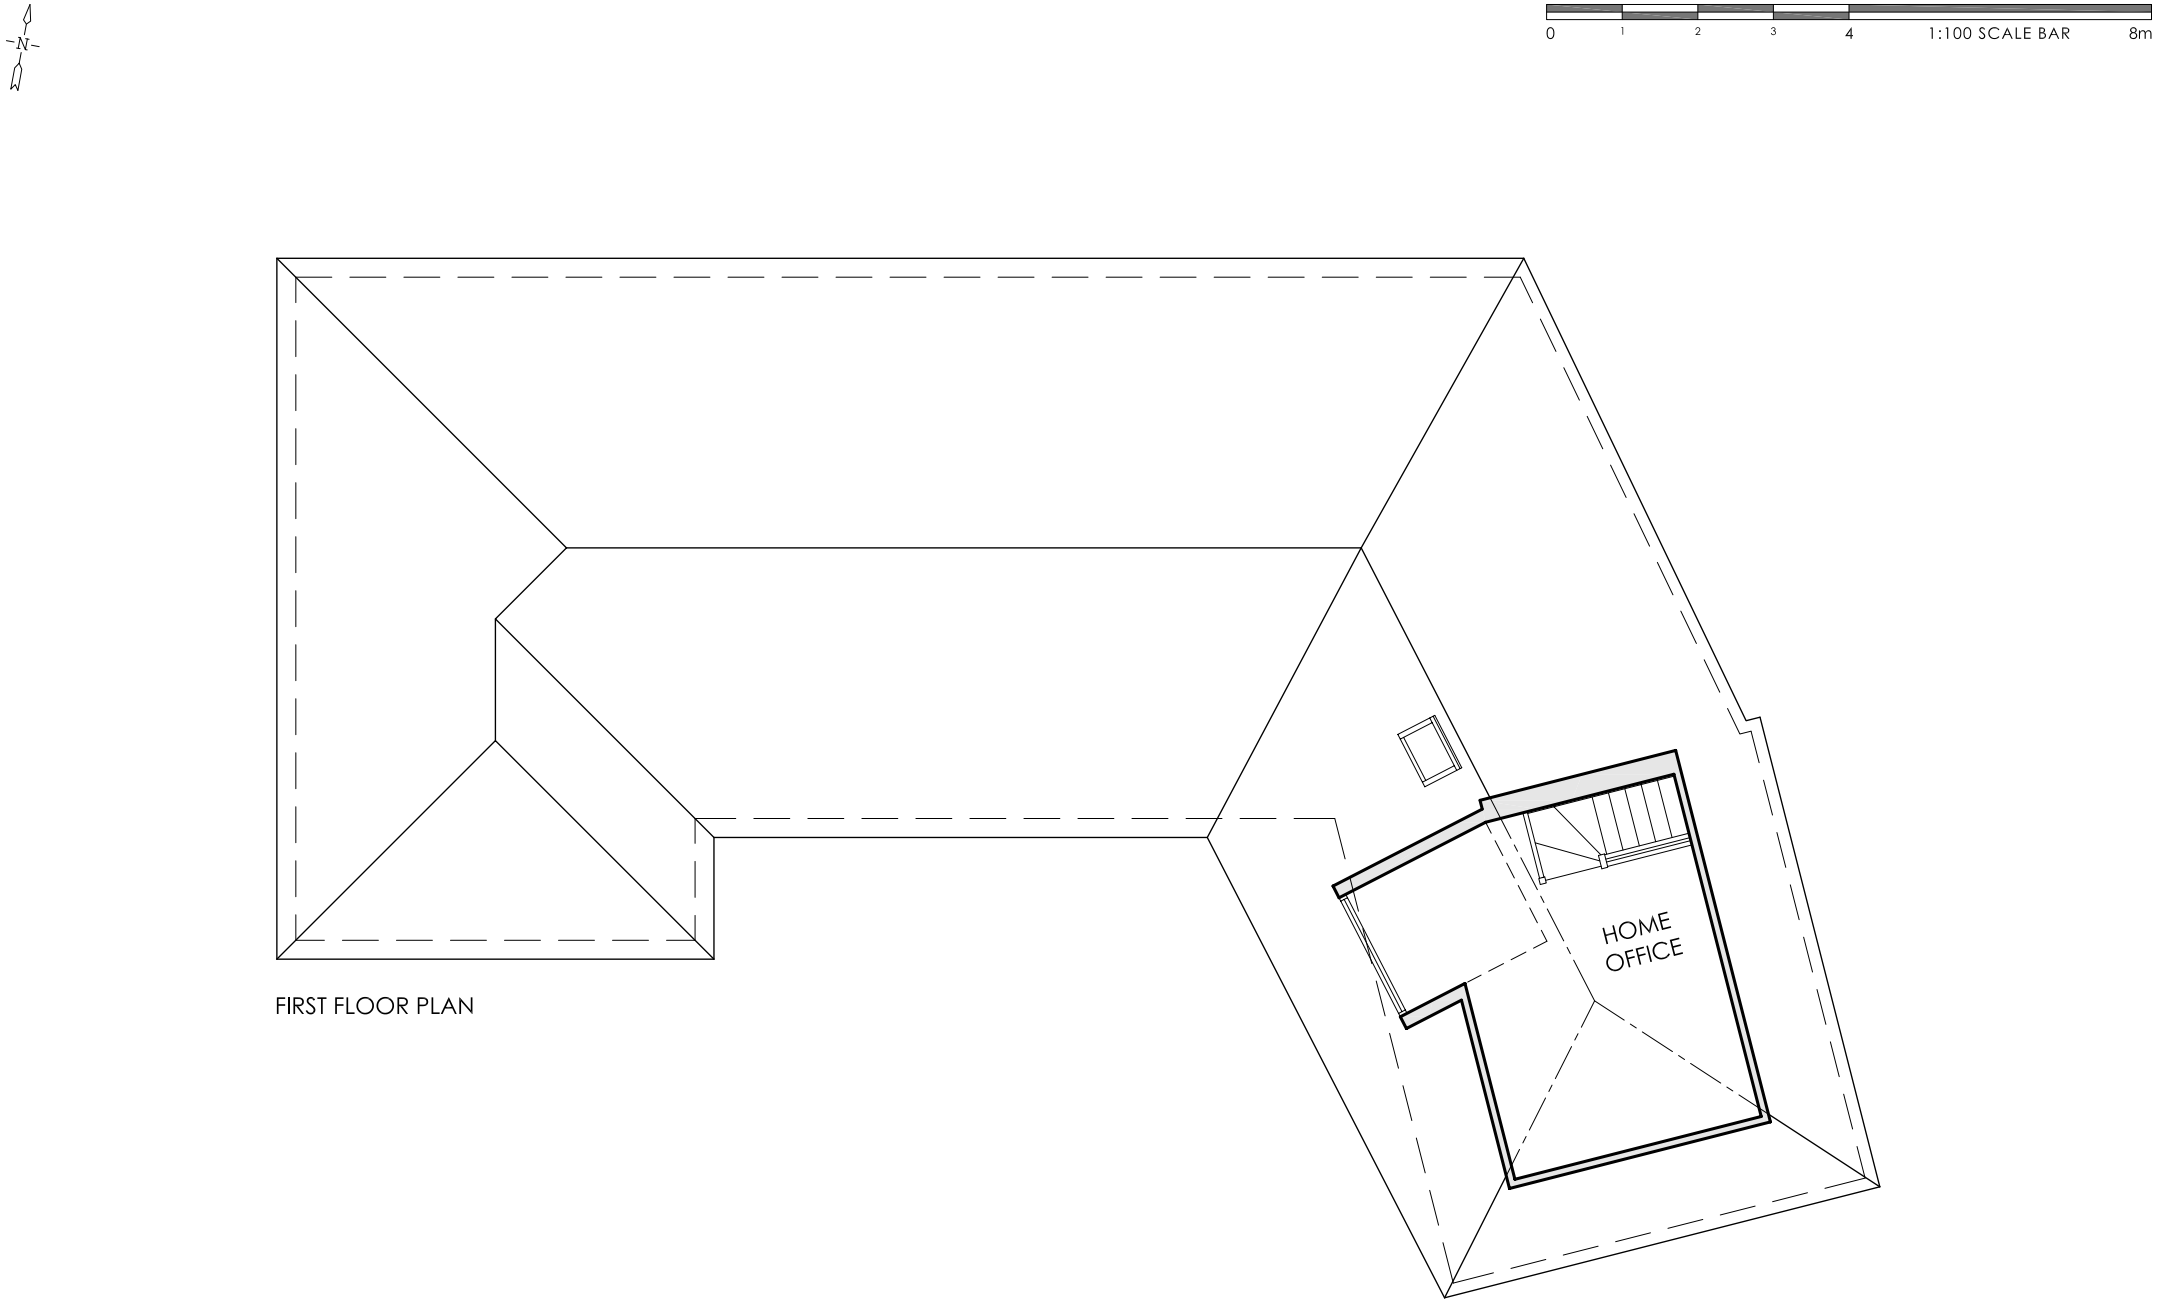


FIRST FLOOR PLAN