
N

0 1 2 3 4 1:100 SCALE BAR 8m

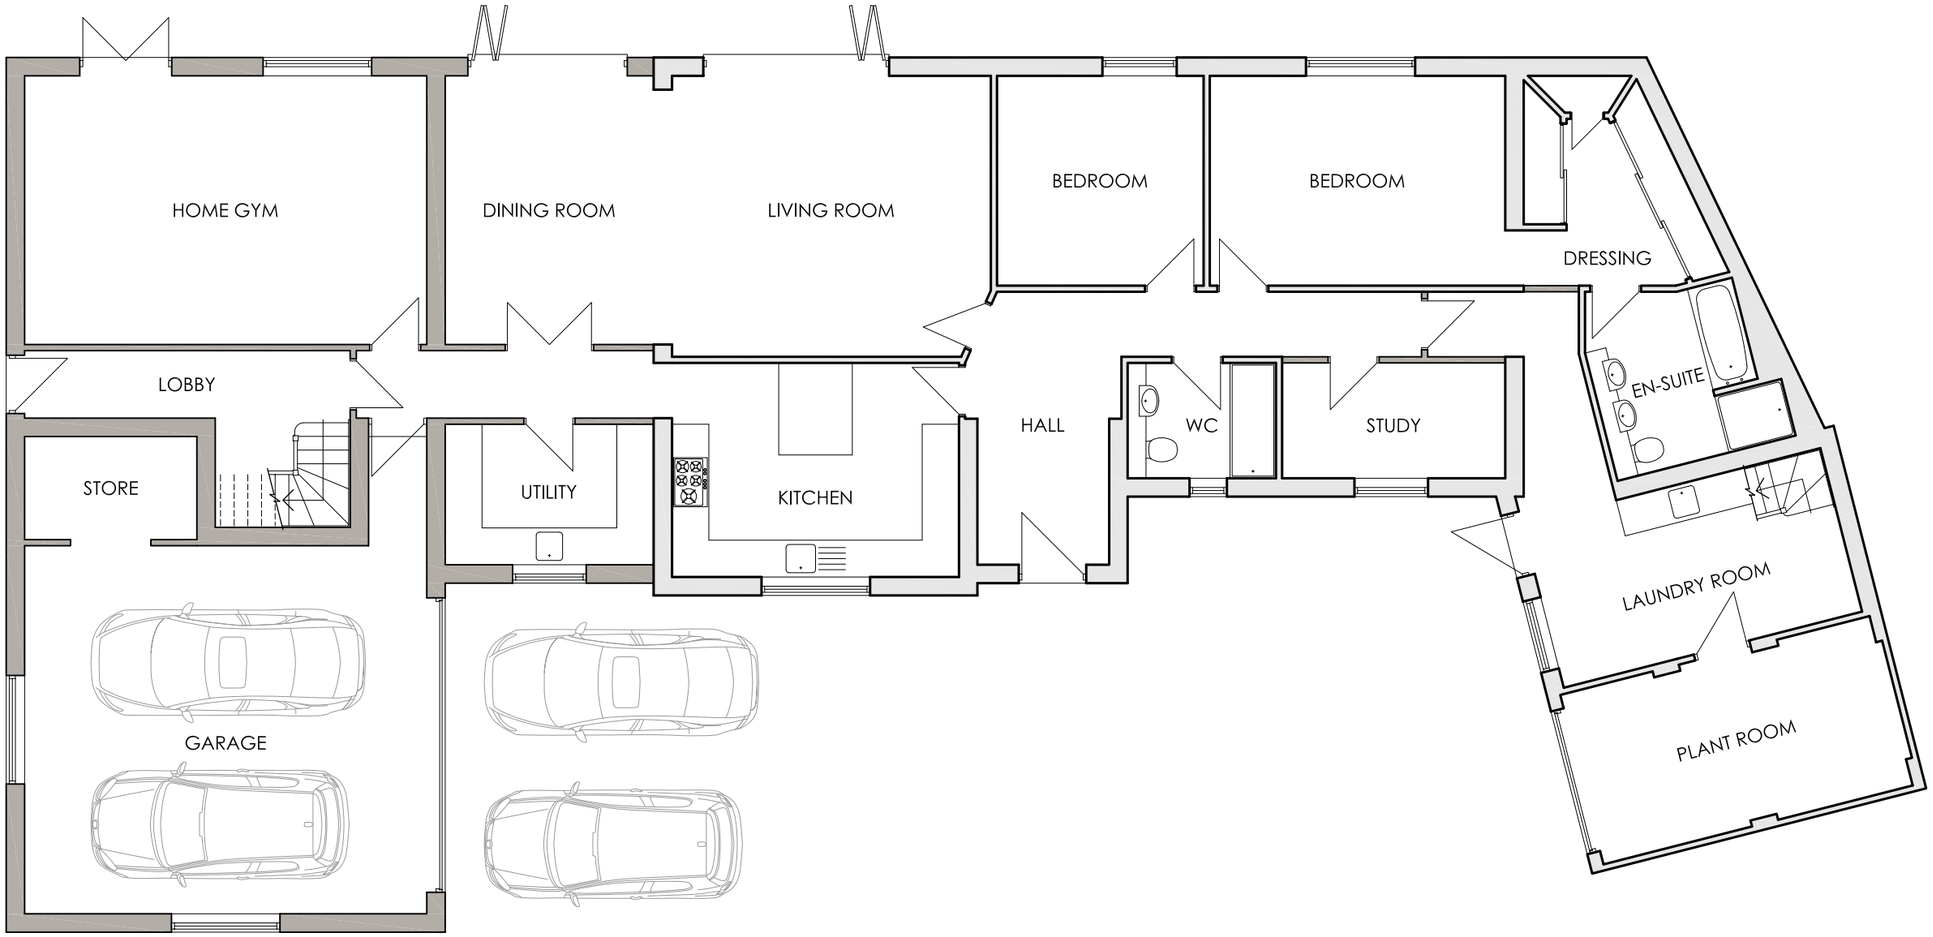

GROUND FLOOR PLAN