
DRAWINGS BASED ON TOPOGRAPHY & SITE BOUNDARY LIMITS INFORMATION PROVIDED BY OTHERS, IF ONSITE DISCREPANCIES ARISE, BRING TO A HARLOW & SONS ATTETNTION IMMEDIATELY

IF IN DOUBT,ASK - DO NOT SCALE - CHECK ON SITE DIMENSIONS.
SITE DIMENSIONS TO BE CHECKED PRIOR TO START - DISCREPANCIES TO BE RAISED WITH A HARLOW & SON

All DIMENSIONS ARE TO STRUCTURAL ELEMENTS & NOT TO APPLIED FINISHES

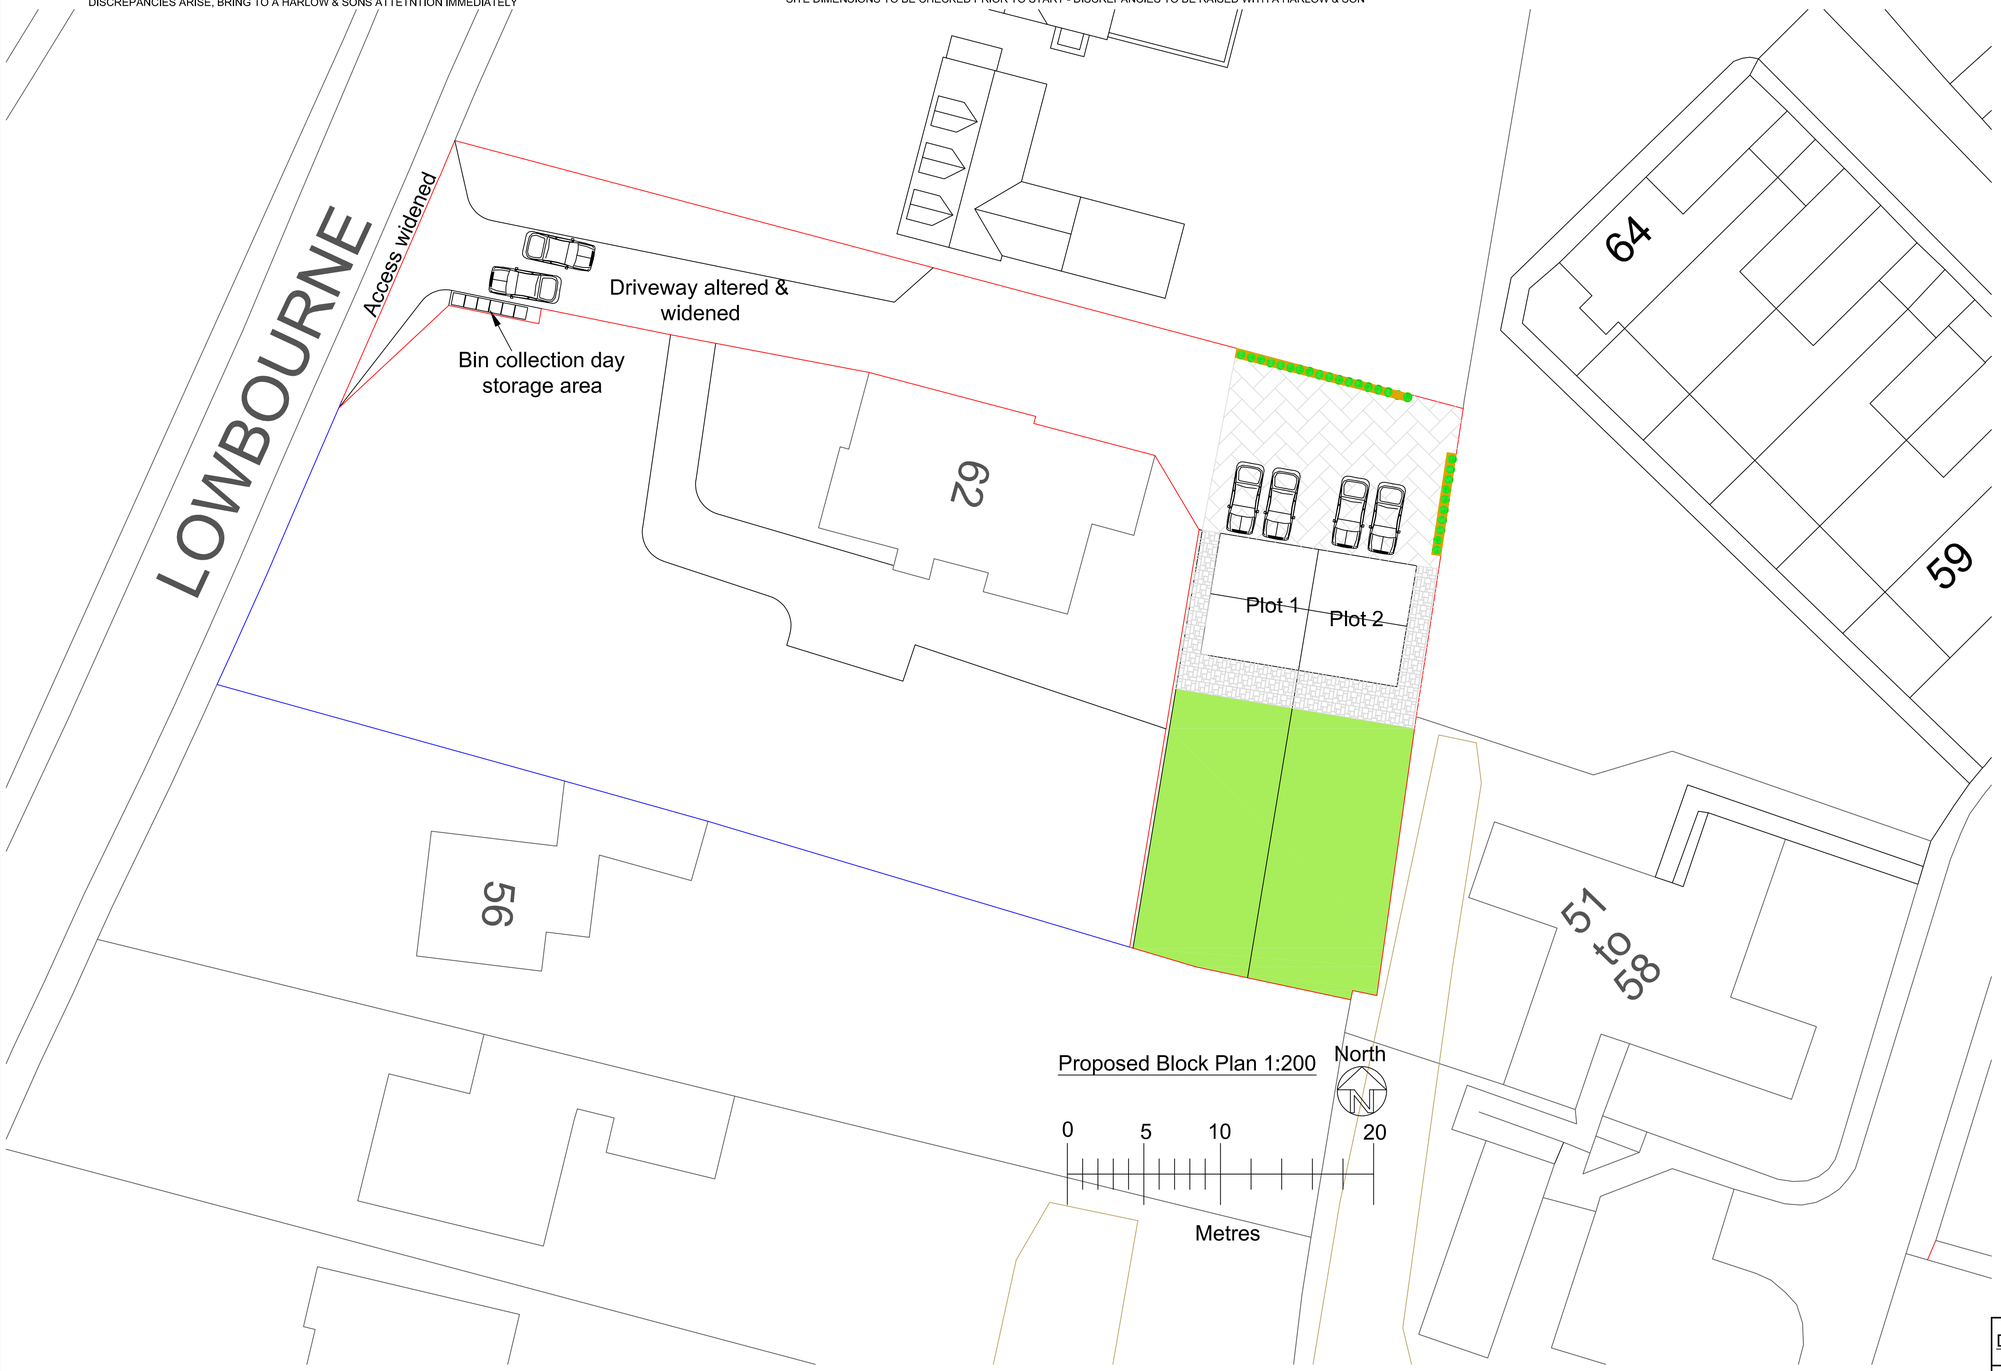


Proposed Block Plan 1:200

North

0 5 10 20

Metres

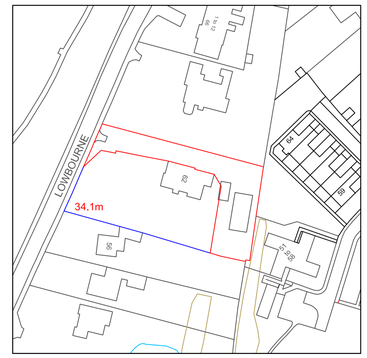

Location Plan 1:1250

North

20 0 20 40 60 80 100

Metres

Drawn by	A Harlow & Son 01225 938329	
Proposed New Dwellings at 62 Lowbourne Melksham Wiltshire SN12 7ED		
	A1 Papersize	
Scale	1:200, 1:1250	Drawing No AH2021/108
Date	24th June 2023	Sheet 1 of 1

This drawing cannot be copied or given to third parties without the written permission of A Harlow & Son