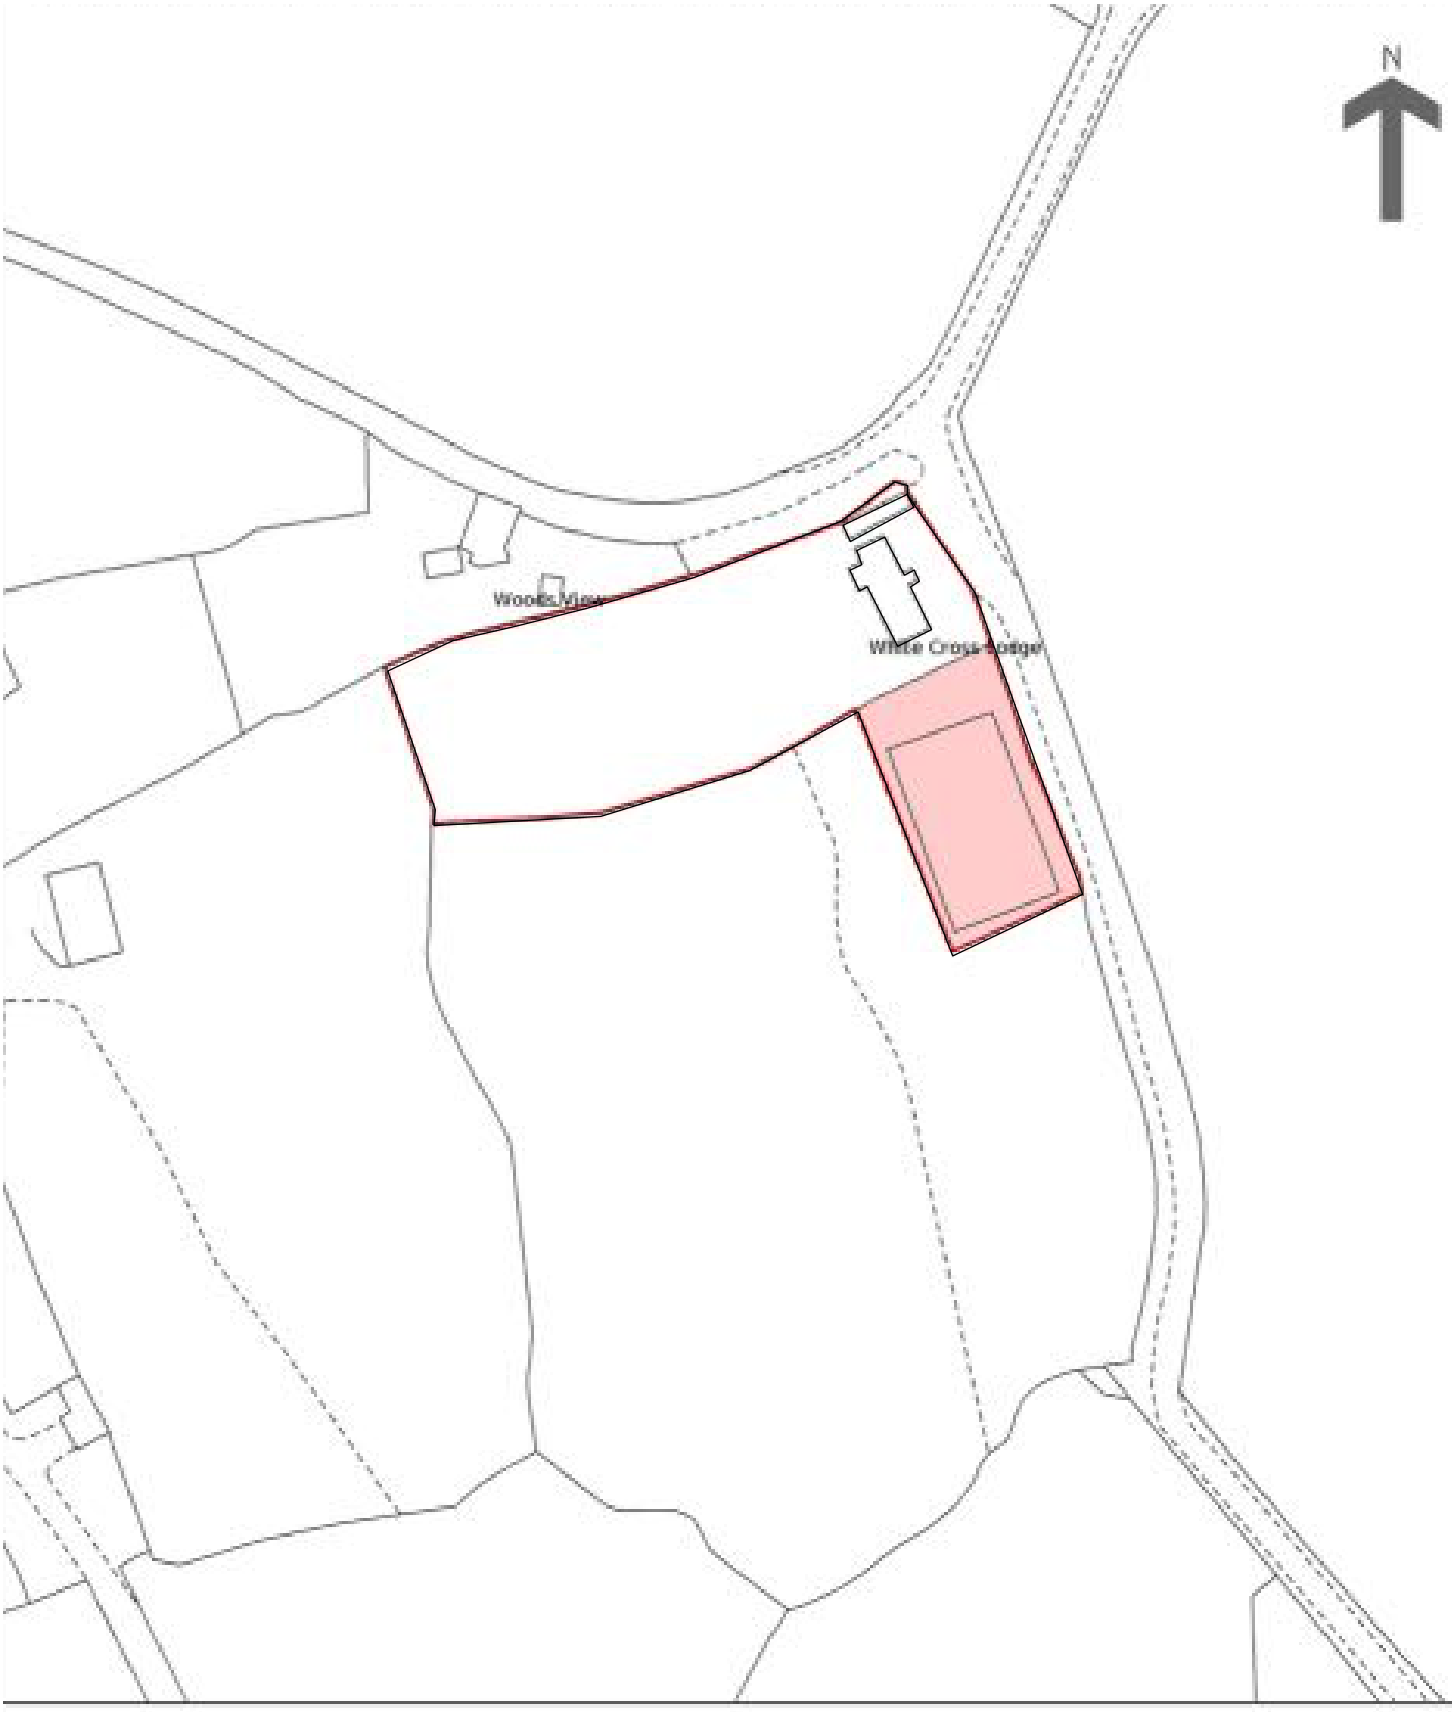

Location Plan

White Cross Lodge, nr Zeals
1:1250 scale @ A4
02.07.2022

COMPARELLI ARCHITECT John@comparelli.com comparelli.com 07932 025 040