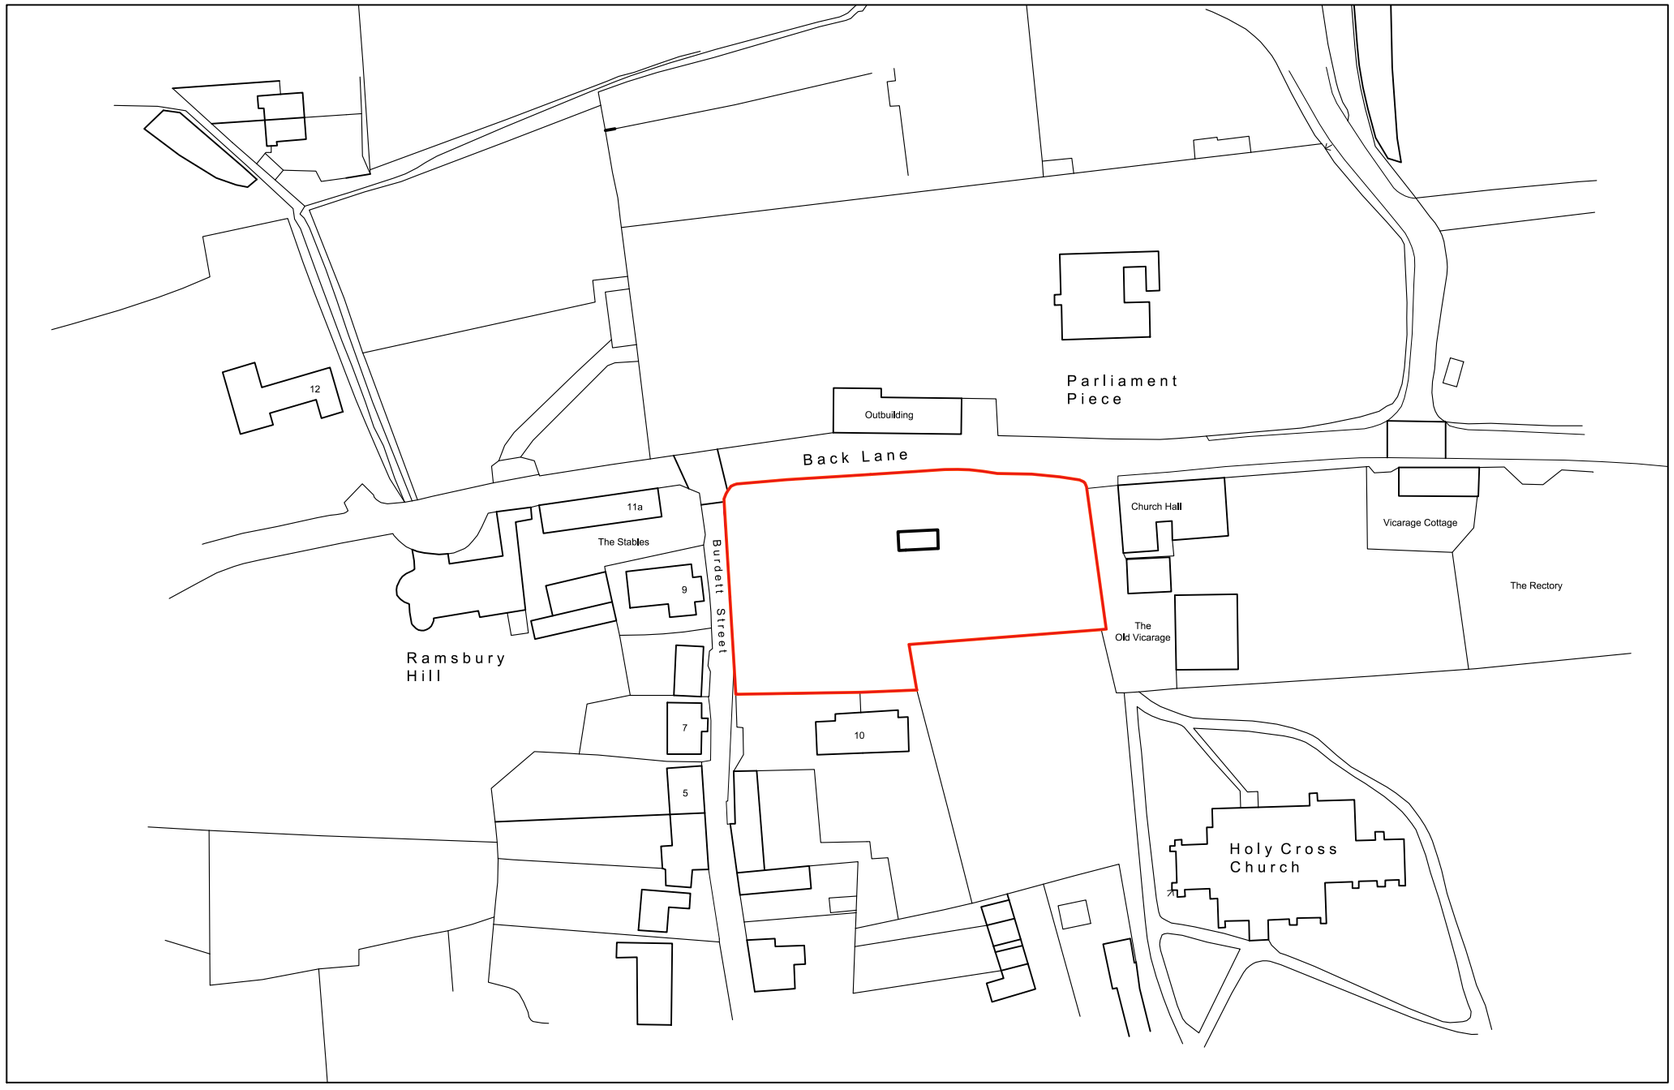

N

0 100

scale bar 1:1250 @ A3 metres

Work Stage 3	

zinc architecture
Architectural Design & Management
Hope Chapel, Jarvis Street, Eckington, WR10 3AS
www.zincarchitecture.co.uk info@zincarchitecture.co.uk

Drawing Name: Location Plan	Scale: 1:1250 @ A3
Proposed Dwelling, Back Lane Ramsbury, Wiltshire	Rev. -
Job No: **J1106**	Drawing No.: 10