Location Plan

Site Address: **Easting: 379963 Northing: 130937**

PlanningPortal

Date Produced: **02-Jul-2023**

Scale: **1:2500 @A4**

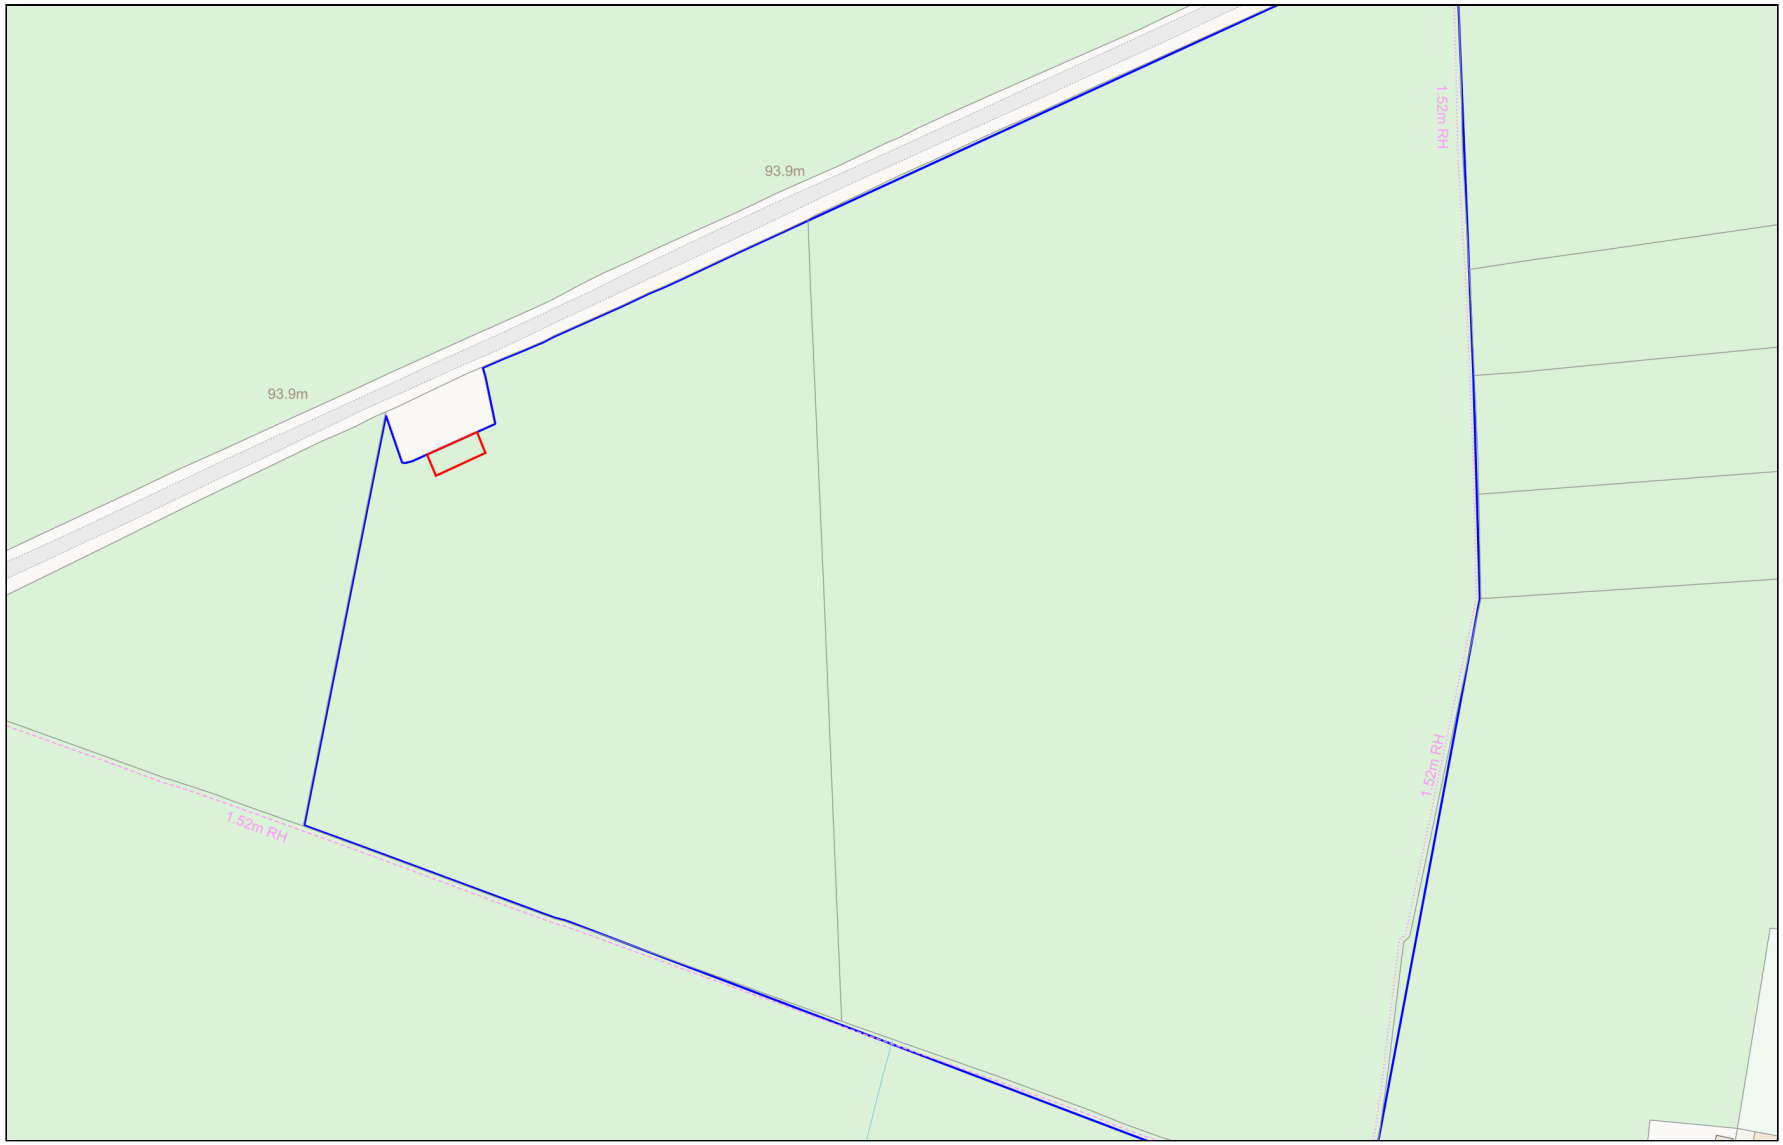

0 100

Metres

Planning Portal Reference: **PP-12281895v1**

Powered By TerraQuest

© Crown copyright and database rights 2023 OS 100042766