
PLANS DRAWN BY COLIN JOHNS.

1/

BRADFORD ON AVON
10 BRIDGE STREET

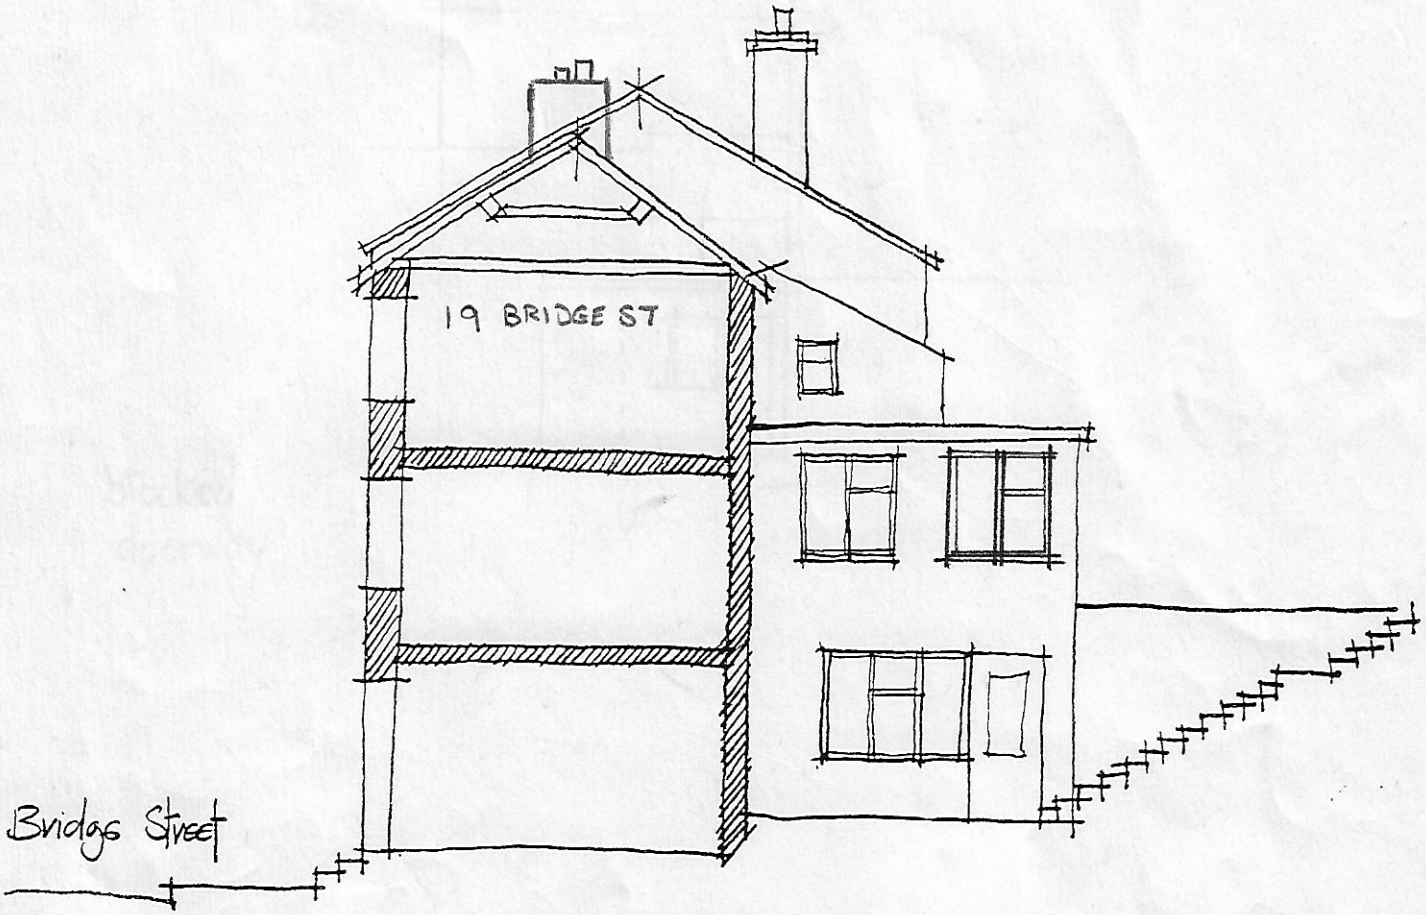

EXISTING
Approx 1:100

inspection 26/96
CJ.