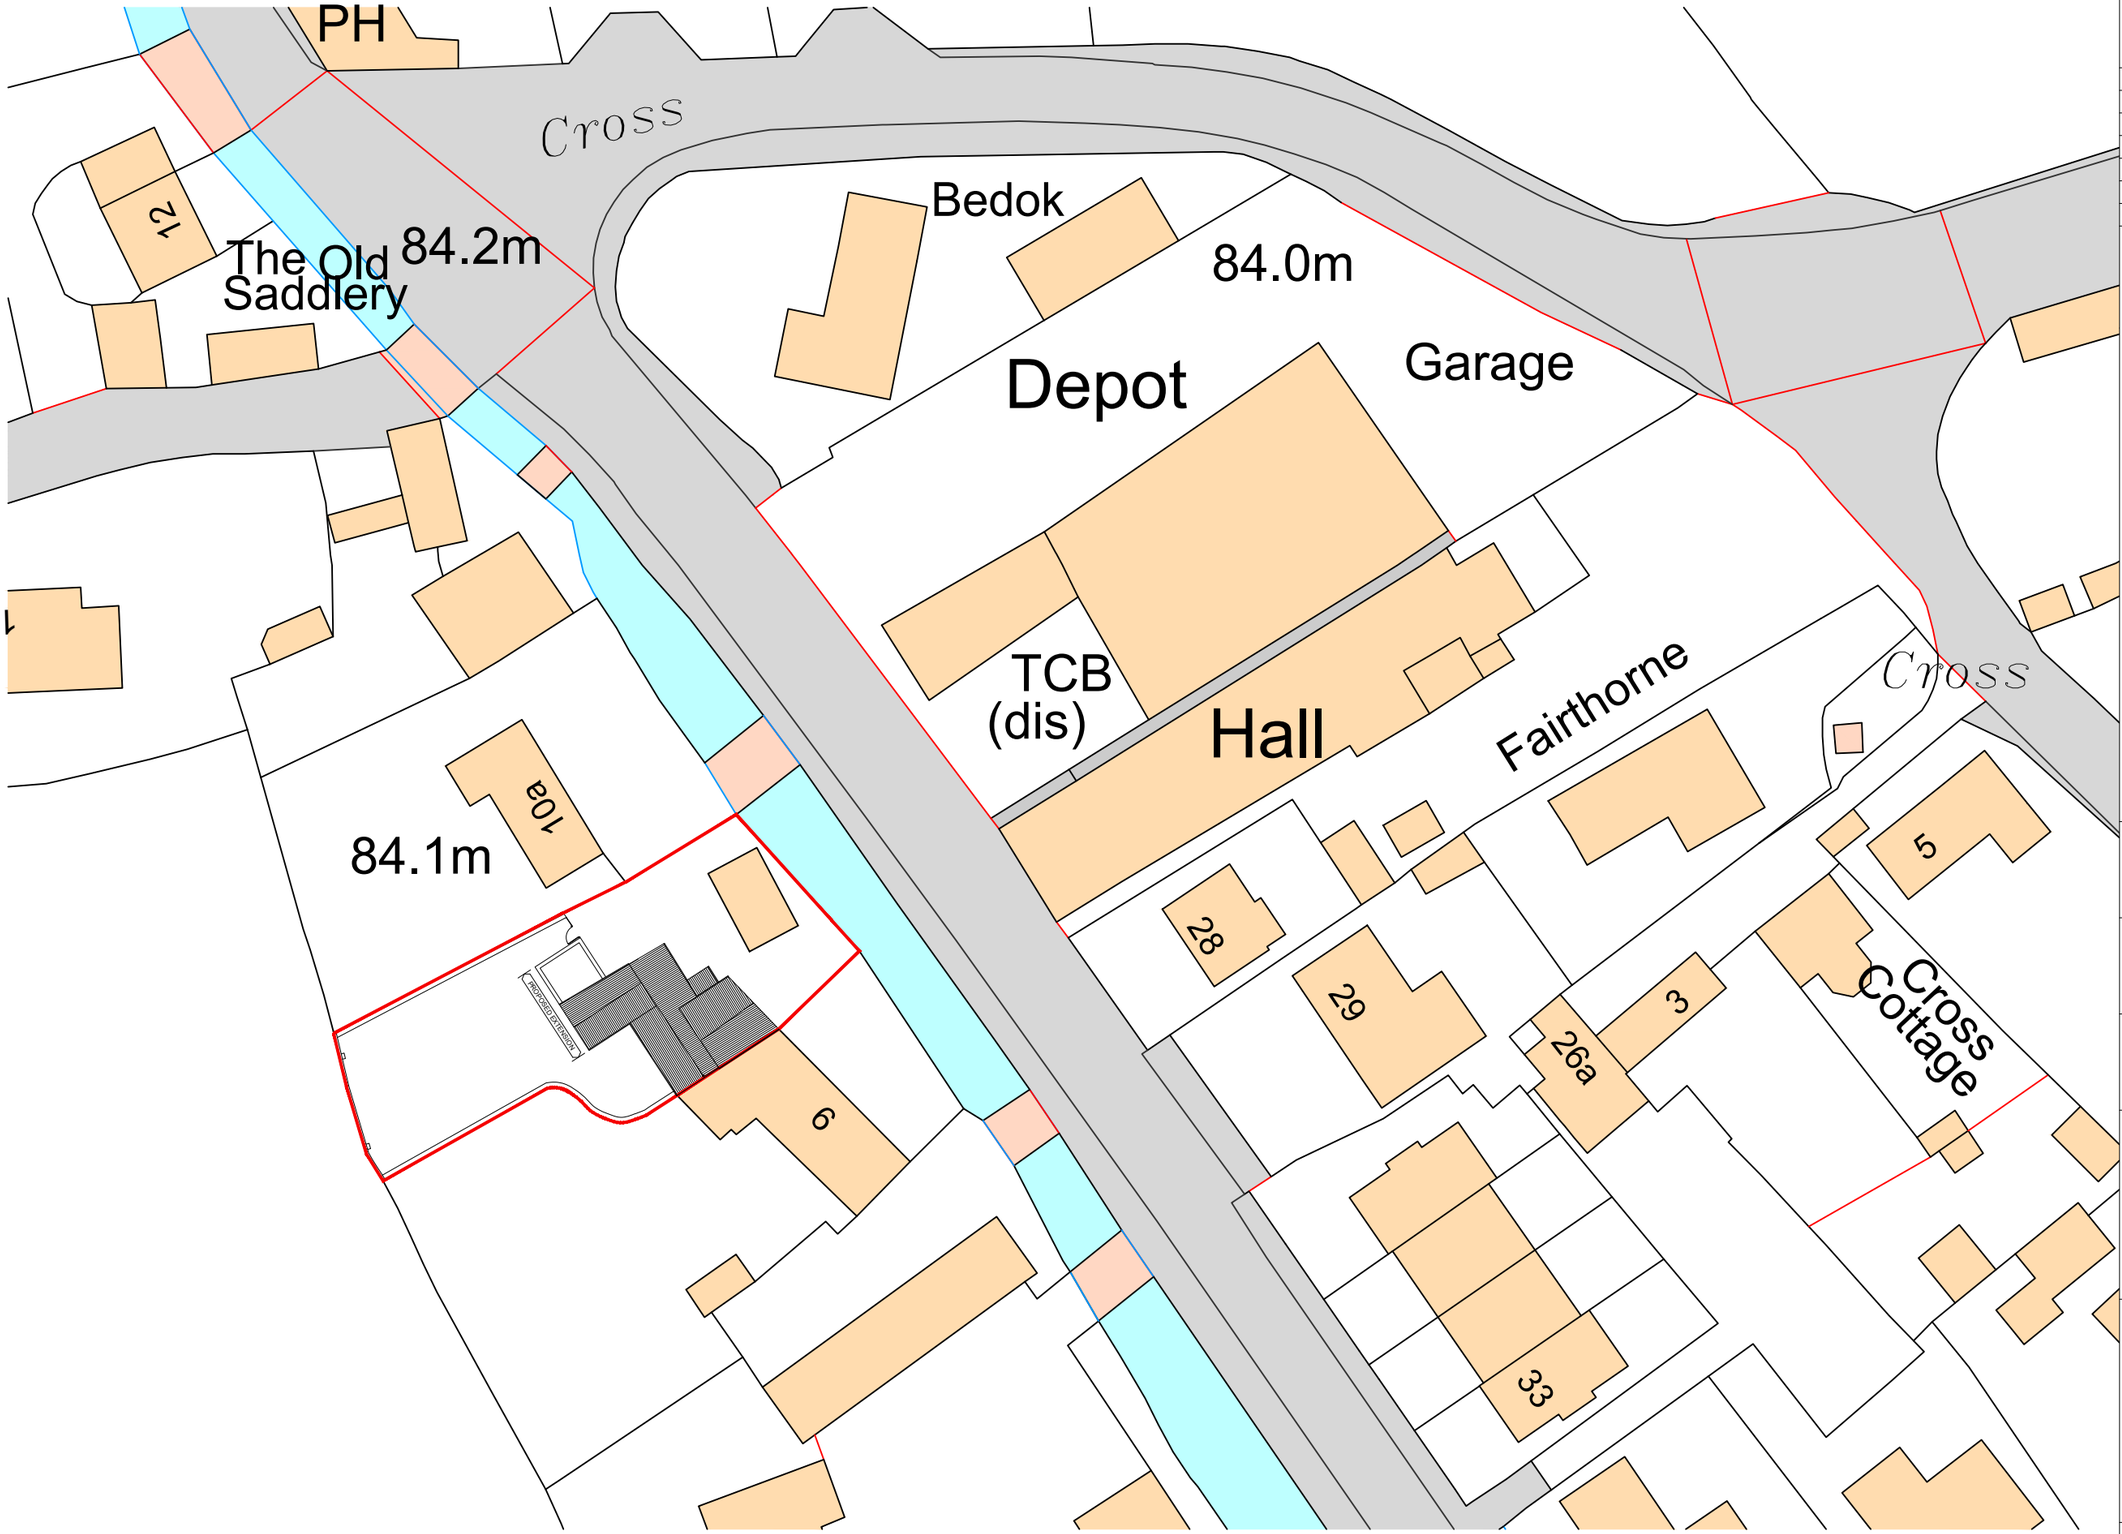

Ordnance Survey, (c) Crown Copyright 2021. All rights reserved. Licence number 100022432

0 10 20 30 40 50m

1:500

NOTES:
1. Figured dimensions to be taken in preference to scaled dimensions.
2. Large scaled drawings to be taken in preference to small scale.
3. Critical dimensions to be taken from site.
4. If in doubt, the contractor must ask for clarification.
5. These drawings and designs are the copyright of James Slater & Co. and may not be reproduced or used without permission.

Rev.ID	Rev.date	Rev.by	Comment

NORTH

CLIENT:
Mr and Mrs Ward

TITLE:
Proposed Block Plan

STAGE:
Planning

SITE:
10 High Road
Ashton Keynes
Swindon
SN6 6NX

JAMES SLATER & CO
SURVEYING & ARCHITECTURE
19 Dyer Street
Cirencester
Gloucestershire
GL7 2PP
Tel: 01285 650686
Fax: 01285 644212
RICS
www.jamesslater.co.uk

SCALES:
1:500 @ A3

DATE:	DRAWN:	CHECKED:
30/09/2021	MG	MH

DRAWING NUMBER:	REV:
21-057a-306	*