Refer to Building Regulation Drawings for Full Specifications - Please Note: We Recommend All Drainage is Surveyed

Copyright 2022

0m 1m 2m 3m 4m 5m

VISUAL SCALE 1:50 @ A1

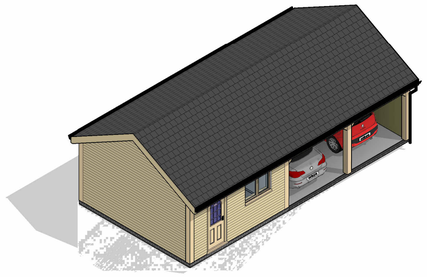



1 Single Power Socket
2 Double Power Socket
C Cooker Point
Unswitched Fused Spur
External Power Socket
Telephone Point
D Cat 6 Data Point
Extract Vent
FIRE Fire Alarm Panel
SS Shaver Socket
SP Speaker Point
TV TV Aerial Point
FB Floor Box
FS-2 Floor Socket
P Passive Extract
M Mechanical Extract
Distribution Board
SD Smoke Detector
H Heat Detector
C Carbon Monoxide Detector
Extract fan
Underfloor heating control

Wall Structure Key:

- Cavity Wall: Render
- Cavity Wall: Face Brick
- Block Work: 100mm
- Studwork Wall: 75mm
- Metal Frame: 70mm
- Solid Brick Wall: 215mm
- Solid Block Wall: 215mm
- Structural Opening
- Walls Removed

Street wise

Map data

SITE LOCATION PLAN
AREA 2 HA
SCALE: 1:1250 on A4
CENTRE COORDINATES: 394707 , 180696



Supplied by Streetwise Maps Ltd
www.streetwise.net
Licence No: 100047474
15:33:44 17/03/2022

0m 25m 50m 75m 100m 125m

VISUAL SCALE 1:1250 @ A1

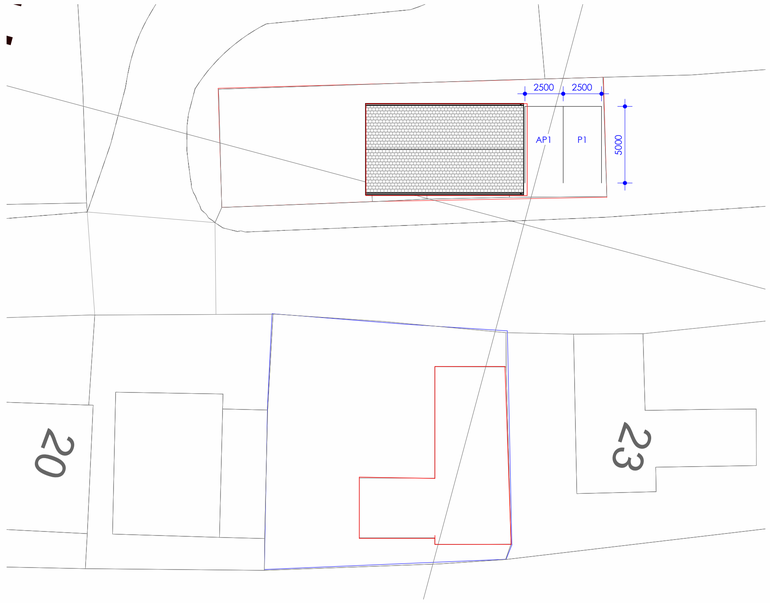

0m 4m 8m 12m 16m 20m

VISUAL SCALE 1:200 @ A1

1 Block Plan - Parking Plan
1 : 200

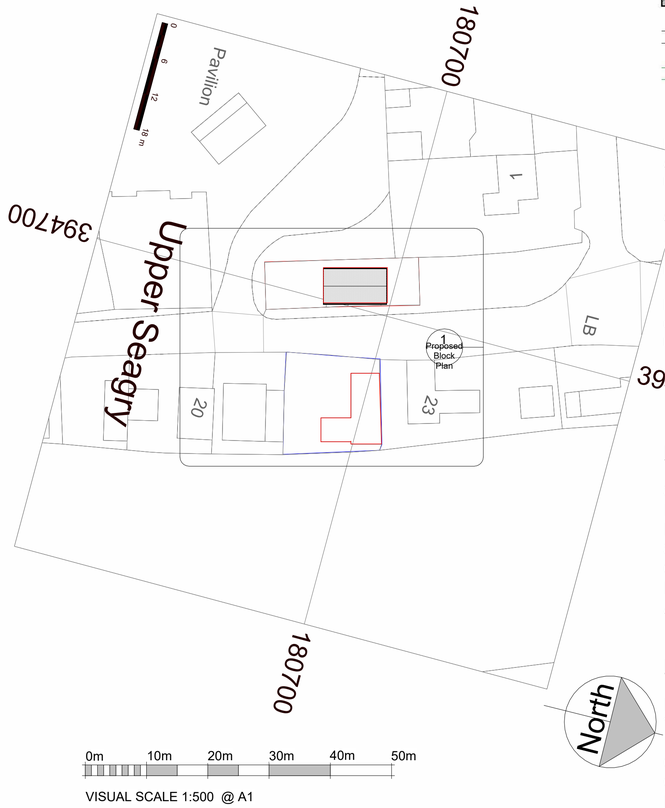

0m 10m 20m 30m 40m 50m

VISUAL SCALE 1:500 @ A1

2 Block Plan
1 : 500

Please note:
All drawings are for the purposes of planning only unless marked for construction.

All builders to site measure to confirm measurements.

Report all discrepancies to the person named below, do not proceed without instruction.

BRO take no responsibility should any drawing/s unless specified are used for building purposes and measurements aren't checked on site.

All drawings remain the property of BRO Architecture

Drainage Key

S	Storm Drainage
MH	Manhole
FD	Foul Drainage
SVP	Soil Vent Pipe
GP	Gulley Pot
RWP	Rainwater Pipe
AD	ACO Drain

Ducting Colour & Use

Red	Electric cable
Yellow	Gas Pipe
Blue	Water pipes
Green	Data/Comms
Grey	BT
Purple	Security - Cameras
Orange	Garden Lighting non Security

DRAWING NUMBER

P1-2

BRO ARCHITECTURE
DESIGNING YOUR DREAMS
Mobile: 07508 856621
Website: www.broarchitecture.co.uk
E-mail: info@broarchitecture.co.uk

CLIENT
Richard Pearce

SITE ADDRESS
22 Upper Seagry SN15 5EX

PROJECT NAME
New Build Garage & Store

DRAWING NAME
Proposed Block Plan

DATE
17th March 22

REV

DRAWN BY
SH

SCALE (@ A1)
As indicated

CHECKED BY
Client

PROJECT NUMBER
SH/BRO/240623-RP