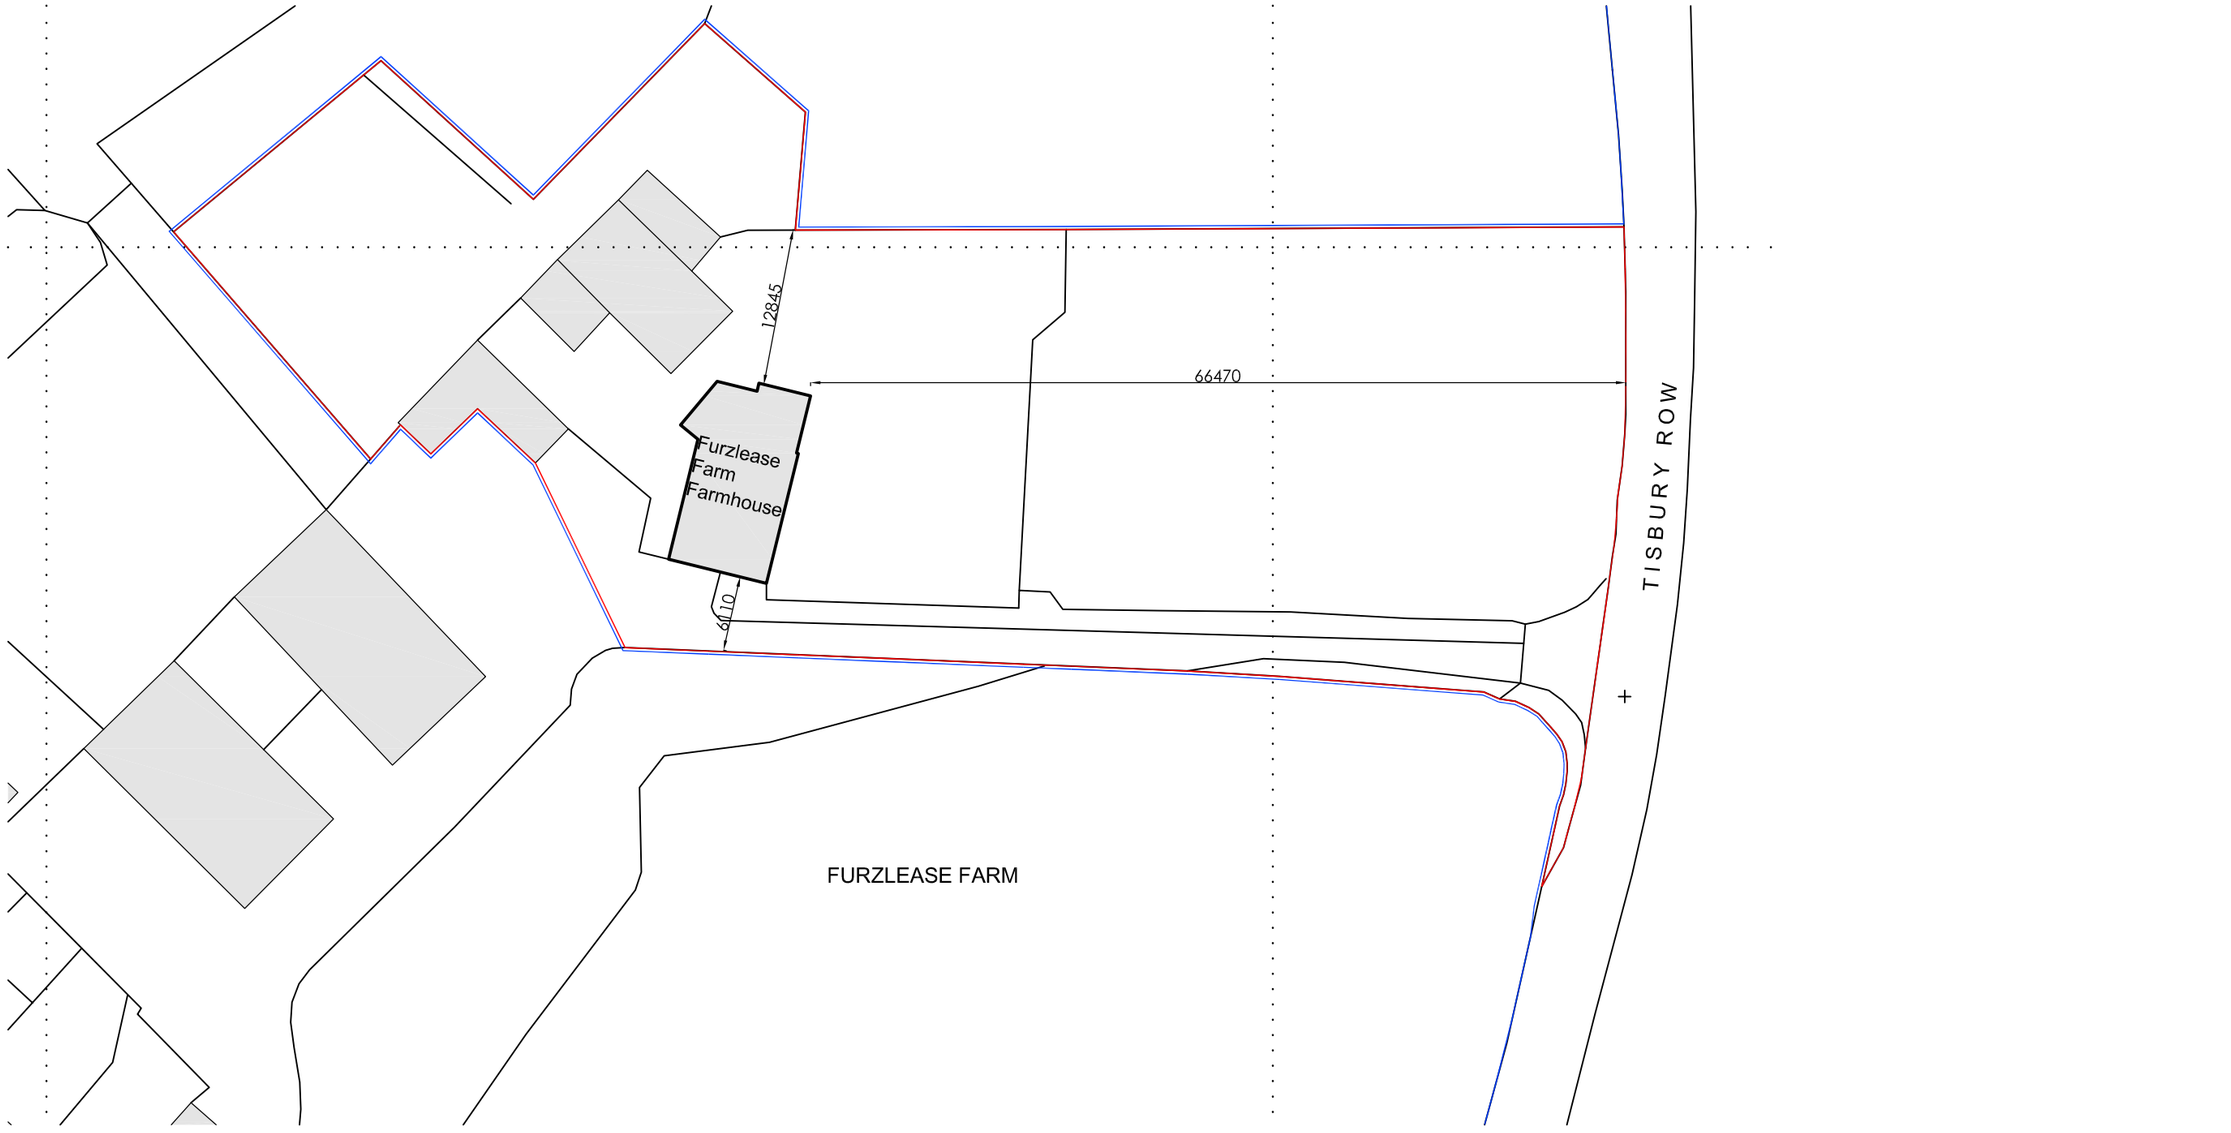

Existing Block Plan 1:500

N

METRES AT 1:500

0 5 10 15 20 25 30 35 40 45 50

PROJECT:	Furzlease Farm, Tisbury Row, Tisbury, Wilts, SP3 6RZ	DATE:	02.07.2023
DRAWING:	Existing Block Plan	DRWG No: PL005	SCALE: A3 @ 1:500