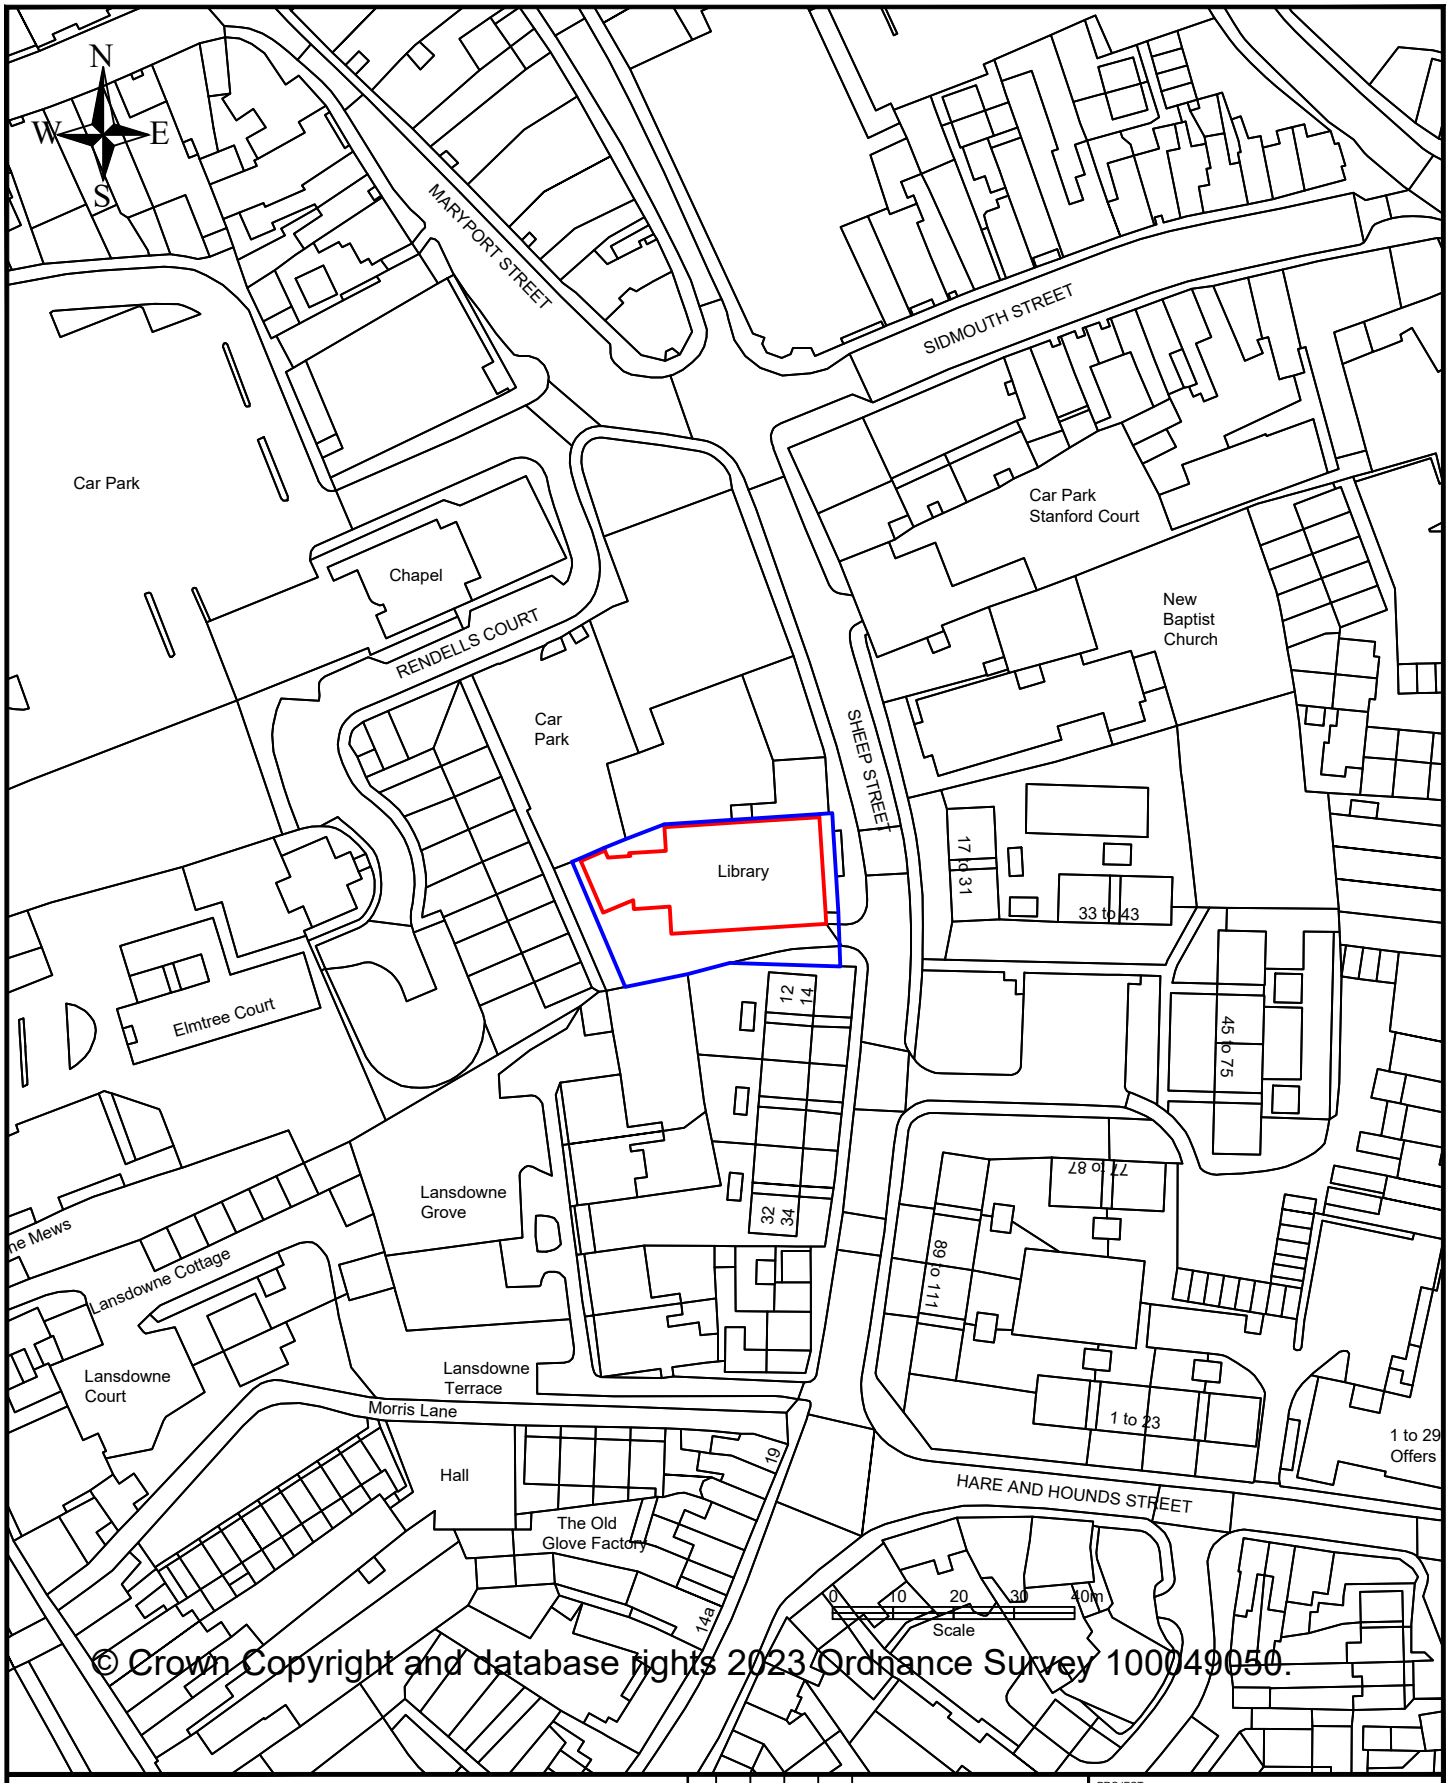

© Crown Copyright and database rights 2023 Ordnance Survey 100049050.

Wiltshire Council

NOTES:

REV	DATE	DRAWN	CHECK	APPRV	DESCRIPTION
J					
H					
G					
F					
E					
D					
C					
B					
A					
O	June 2023	PFS			Original

PROJECT:
Devizes Library
Proposed PV Panels

DRAWING TITLE:
Location Plan

SCALES: 1:1250 @A4

DRAWING No.

REV: O

FILE REF: