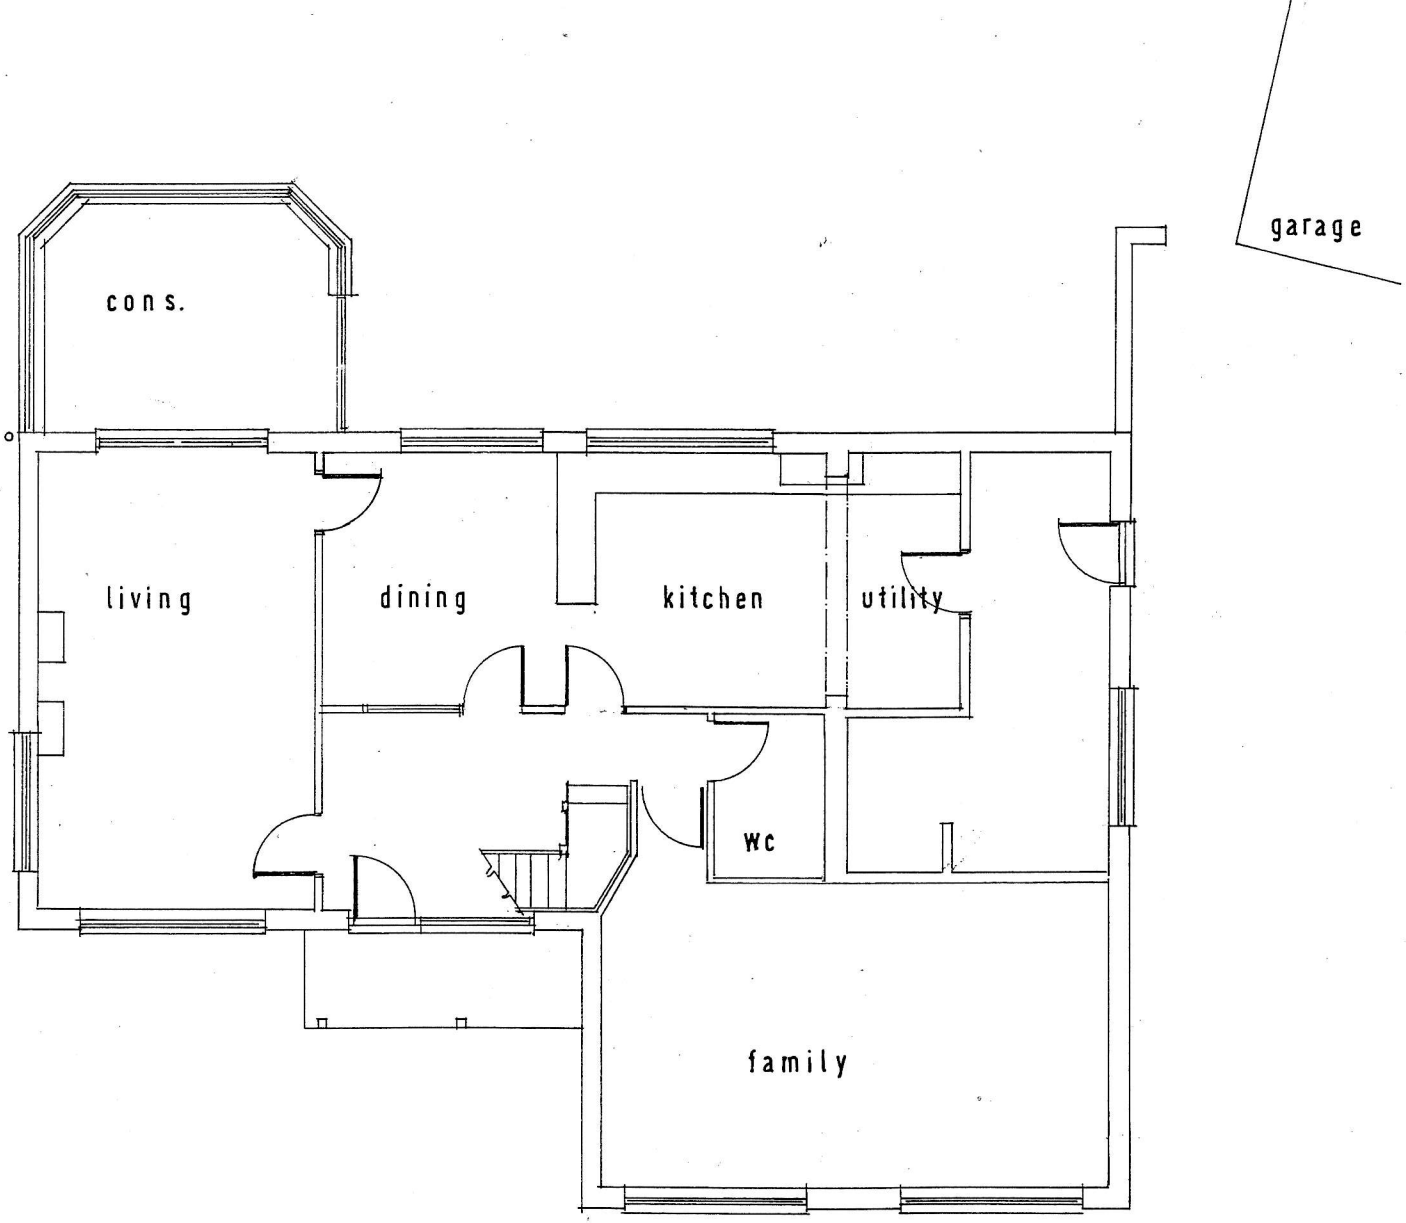

0 1 2 3 4m.

Mr. + Mrs . David Jay
Combe House . Roundway. Devizes . SN10 2HY
Ground Floor Plan . existing

vaughan lipscombe
architectural + planning
boyers house . black horse lane . westbury leigh
westbury . wiltshire . BA13 3SJ
0794 1234 245 vaughanlipscombe@tiscali.co.uk

SCALE 1/100 (@ A4)
DATE JUNE 2023
DRAWING VL.2023 / 08 / 03