

NOTES

All levels, dimensions and construction details to be checked on-site by the contractors before work commences. All construction details to comply with the latest Building Regulations, British Standard Specifications and Codes of Practice.

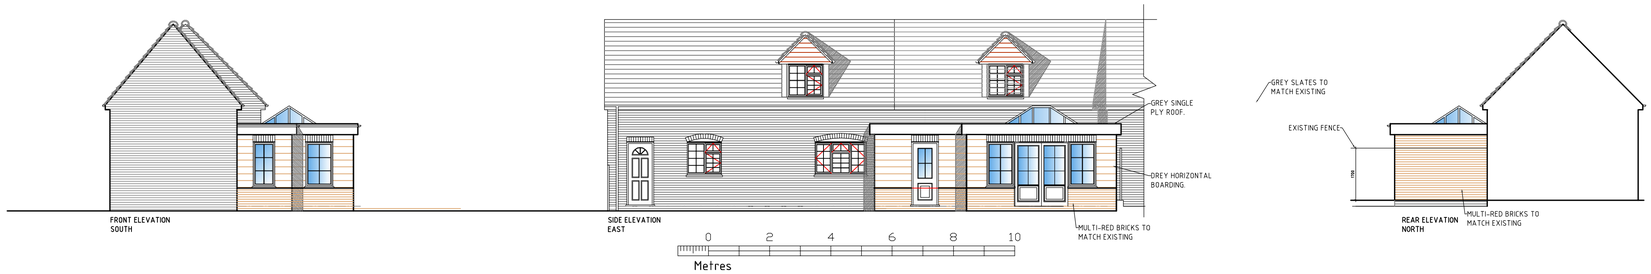

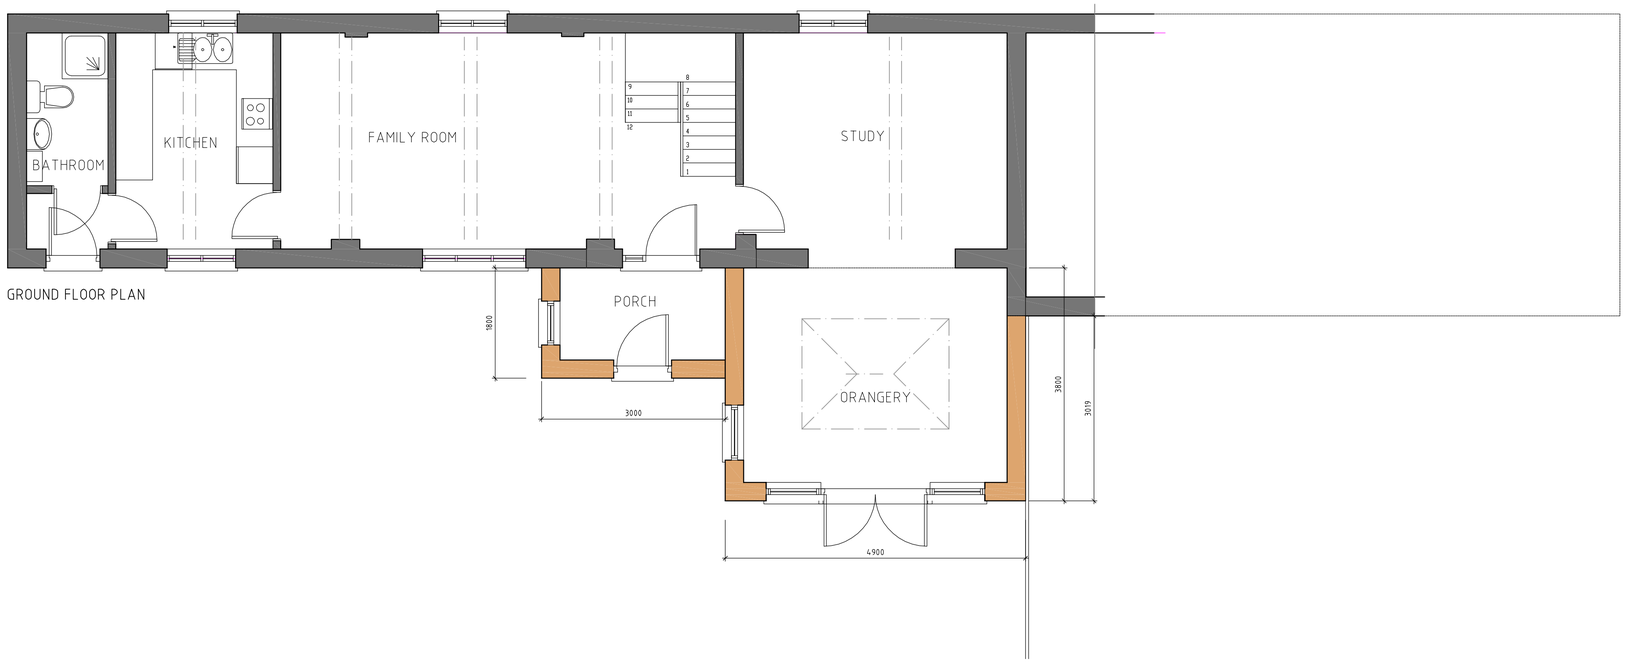

GROUND FLOOR PLAN

HUNGERFORD DESIGN
ARCHITECTURAL AND BUILDING SURVEYORS
CHILTON HOUSE, CHARNHAM LANE
HUNGERFORD, BERKSHIRE. RG17 0EY
TEL :- 01488-683424 FAX :- 01488-683500

DRAWING TITLE

Proposed Orangery & Porch
Barn Cottage, Manor Farm,
Chilton Foliate, Hungerford, RG17 0TJ
for Mrs & Mrs N Malikov

SCALE	DATE	DRAWN BY	APPROVED BY
1-100, 1-50	26/06/2023	SWW	

DRAWING NUMBER	REV
3269-02	
CAD REFERENCE	
PROPOSED	plot A1