see note at bottom of page
relating to beech tree

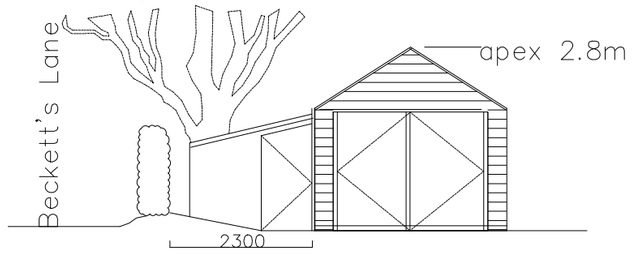

South elevation

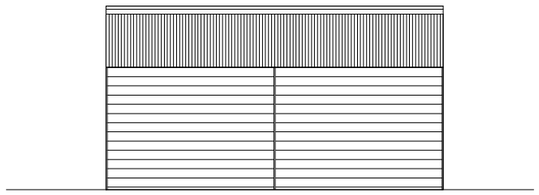

East elevation

see note at bottom of page
relating to beech tree

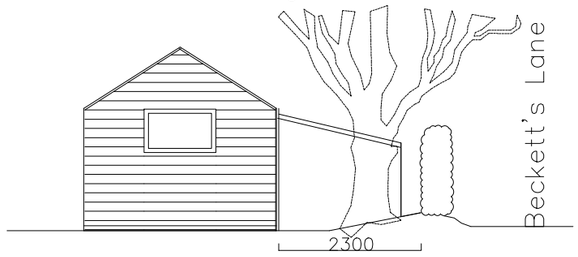

North elevation

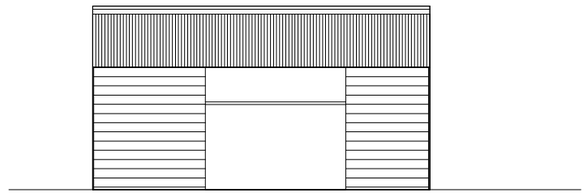

West elevation

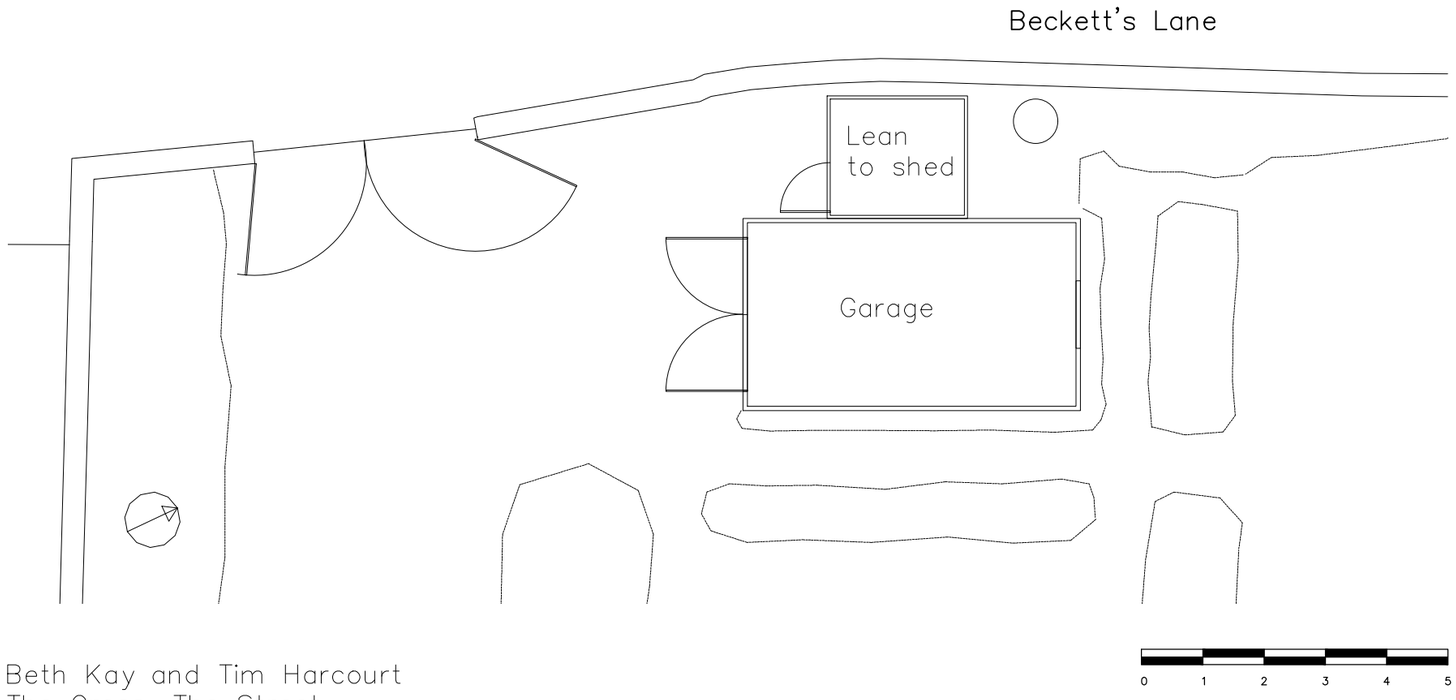



Location Plan NTS

Beth Kay and Tim Harcourt
The Cross, The Street
Chilmark
SP3 5AR

1004 P01
Existing Plan and Elevations
1:100 @ A3
PLANNING

3 July 2023

Note: There is a large beech tree on the property next to the garage. It is important that the proposals do not impact the tree in any way. The garage itself will sit on the existing concrete base which the current garage is sitting on. The "lean to" will be treated like a temporary structure and sit on tanelised timber which will rest on the ground. There will be no need for any digging.