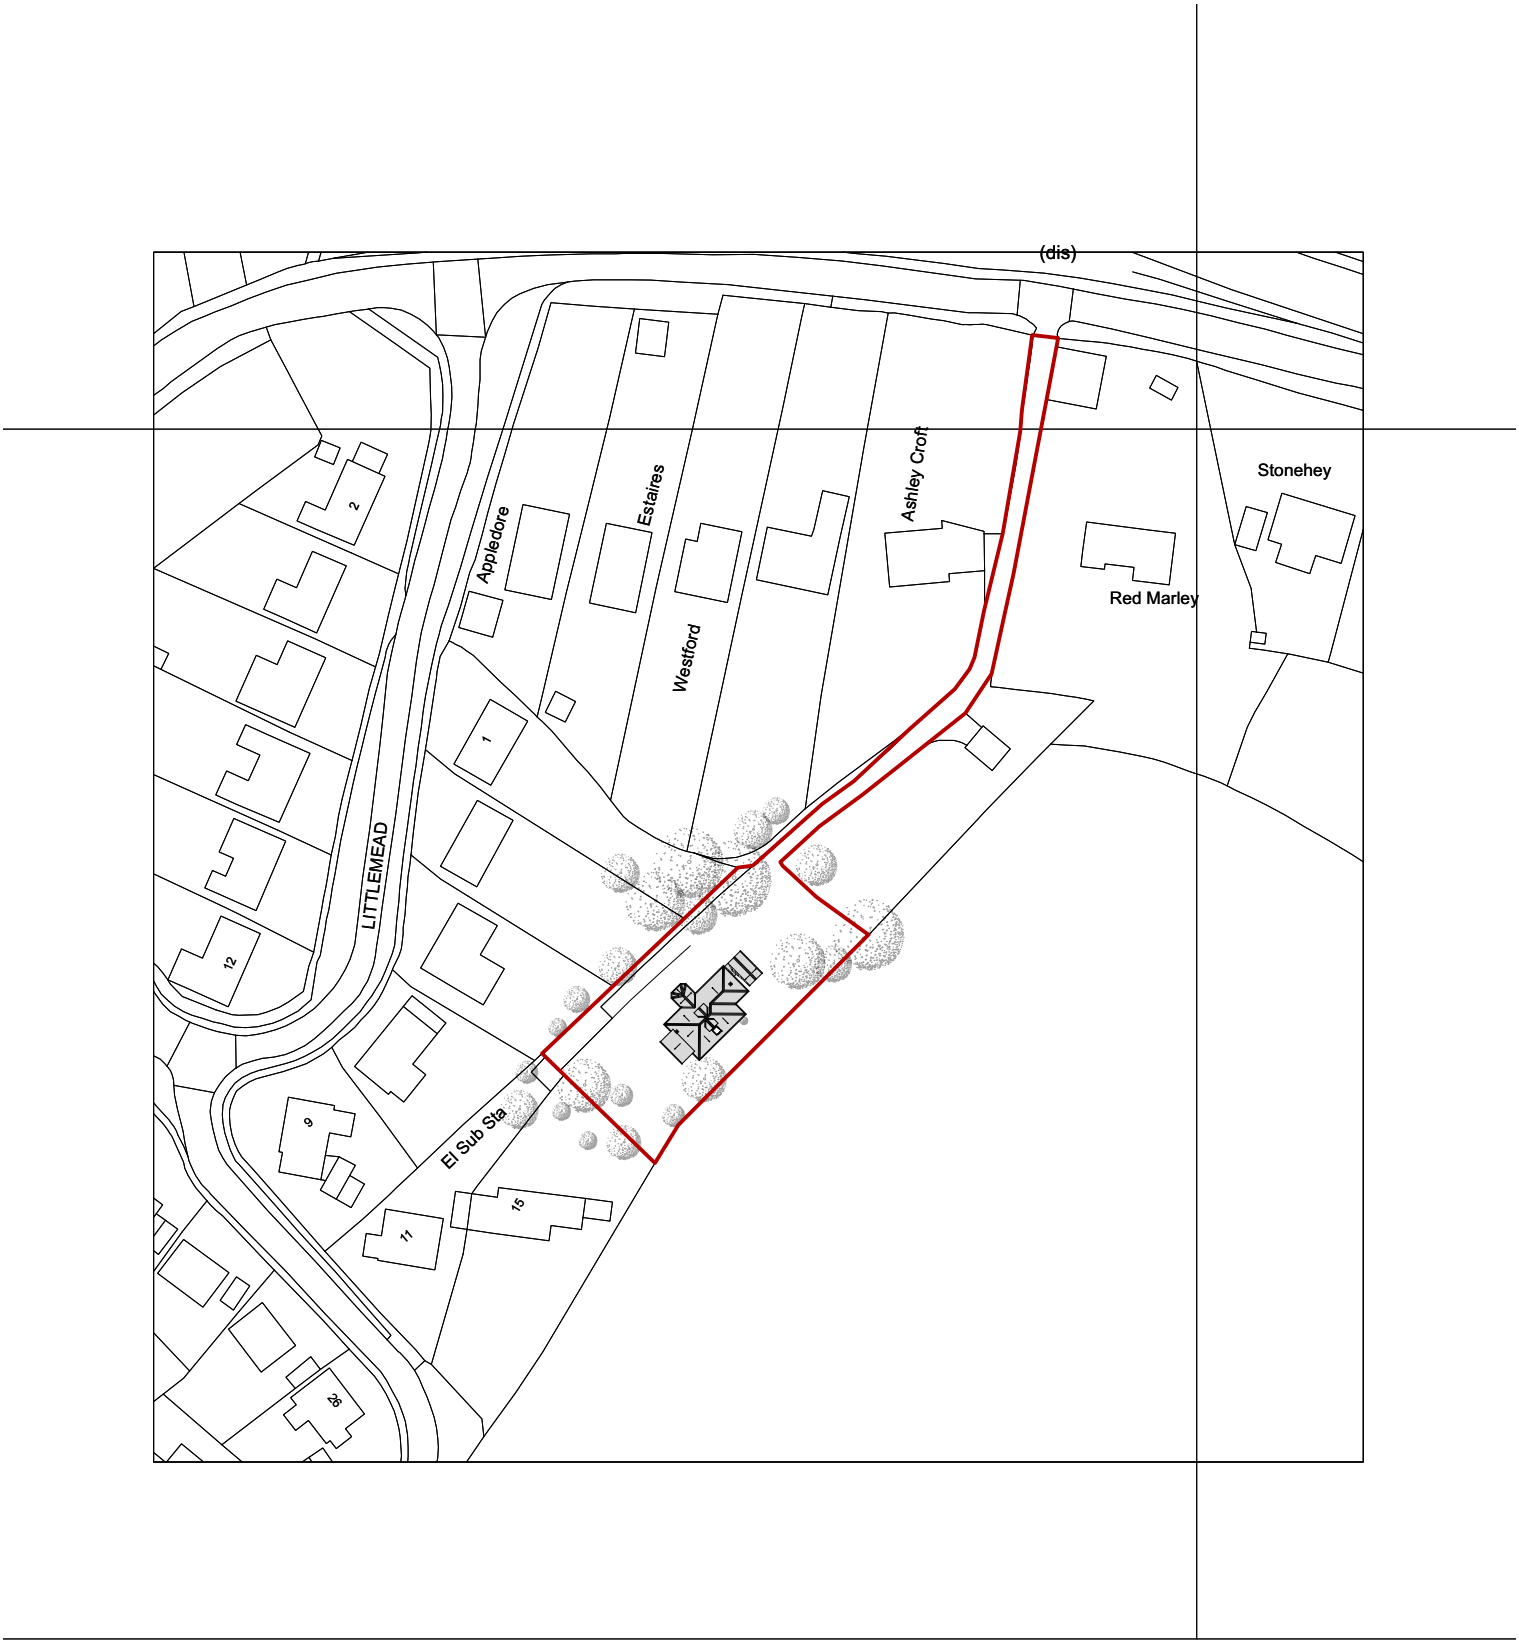

)0m 381600m 381700m

REV.	DATE	NOTES

location plan

STAGE
Planning

PROJECT	STAGE	DRAWING	REV	DRAWN
692	PL	00		Ibby

SCALE	SIZE	CREATION
1:1250	@ A4 P	JUN 2023

N

692 Trematon

CLIENT
Mr & Mrs Fearnside

ADDRESS
Trematon
Ashley, Box
SN13 8AQ

ARTEL 31
architects that build
artel31.co.uk · 01249 445656 · 5 Union Road SN15 1HW

THIS DRAWING IS COPYRIGHT © OF ARTEL31 LIMITED
REPRODUCTION IS ONLY TO TAKE PLACE WITH PRIOR WRITTEN AUTHORITY
ALL DIMENSIONS TO BE CONFIRMED ON SITE BEFORE ANY WORK COMMENCES
ANY DISCREPANCIES FOUND IN DRAWINGS OR OTHER DOCUMENTATION MUST
BE BROUGHT TO THE ATTENTION OF THE ARCHITECT BEFORE PROCEEDING