

NORTH EAST (front)
PROPOSED ELEVATIONS scale 1:100

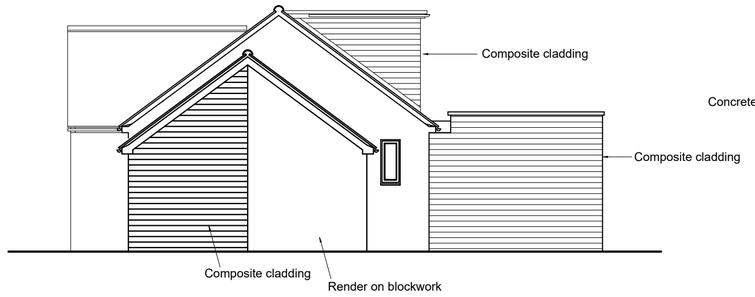

NORTH WEST (side)

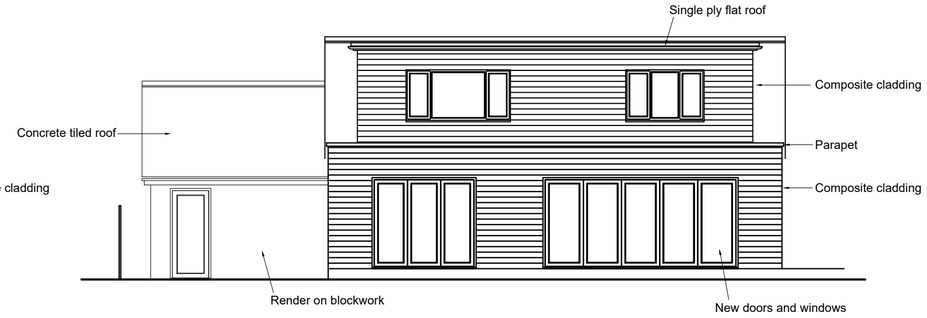

SOUTH WEST (rear)

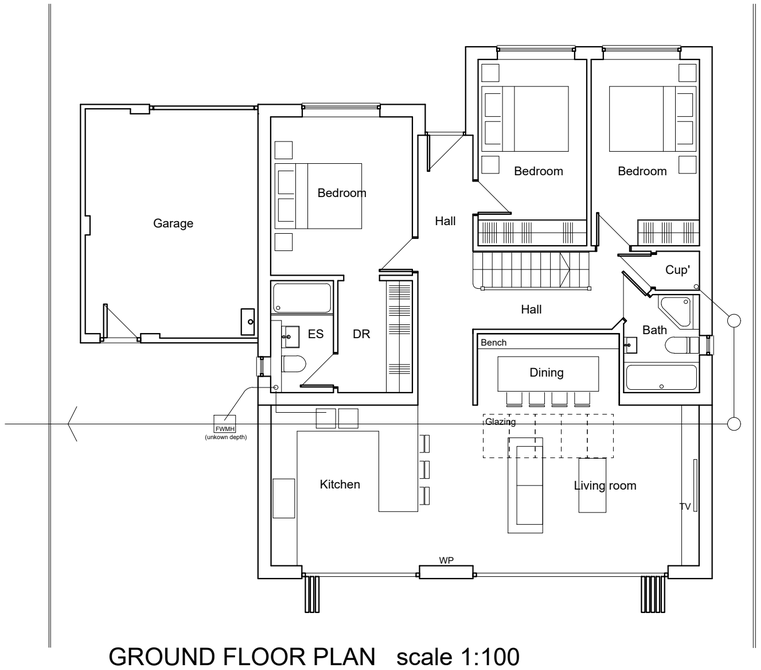

GROUND FLOOR PLAN scale 1:100

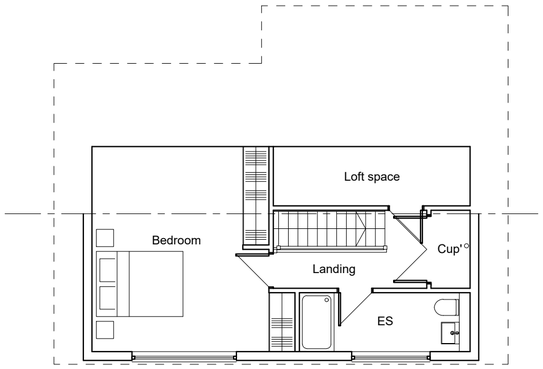

FIRST FLOOR PLAN scale 1:100

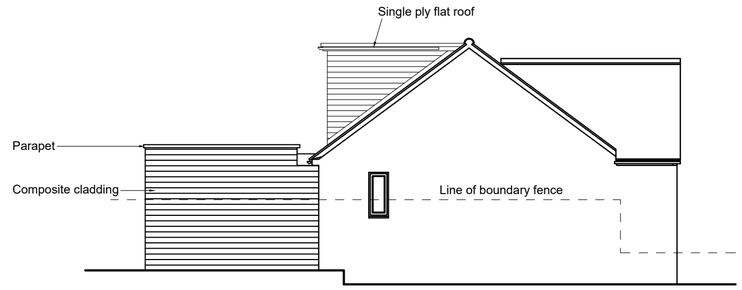

SOUTH EAST (side)

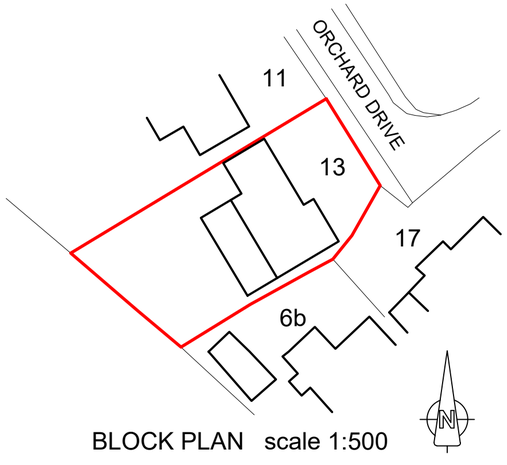

BLOCK PLAN scale 1:500

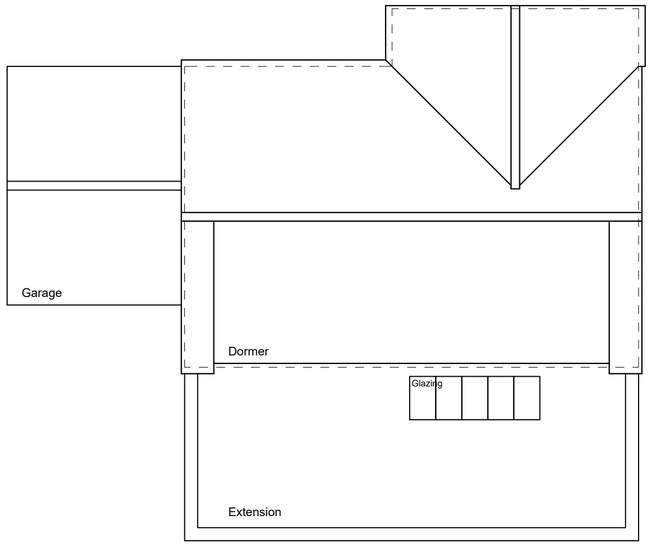

ROOF PLAN scale 1:100

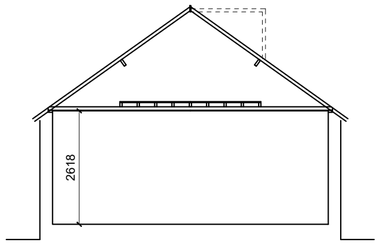

Section (existing) 1:100

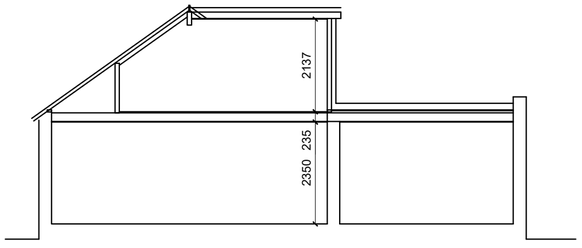

Section (proposed) 1:100

1:500 0m 10m 25m 50m

1:100 0m 1m 5m 10m

© Copyright

www.fmhas.co.uk

project . address
Loft conversion, extension and alterations
13 Orchard Drive Southwick Trowbridge BA14 9NT

fmh architectural ltd
architectural design and consultancy

drawing title	scale	sheet size	date	drawing no.	revision
Proposed plans and elevations	1:100 1:500	A2	June 2023	1254-P01	-