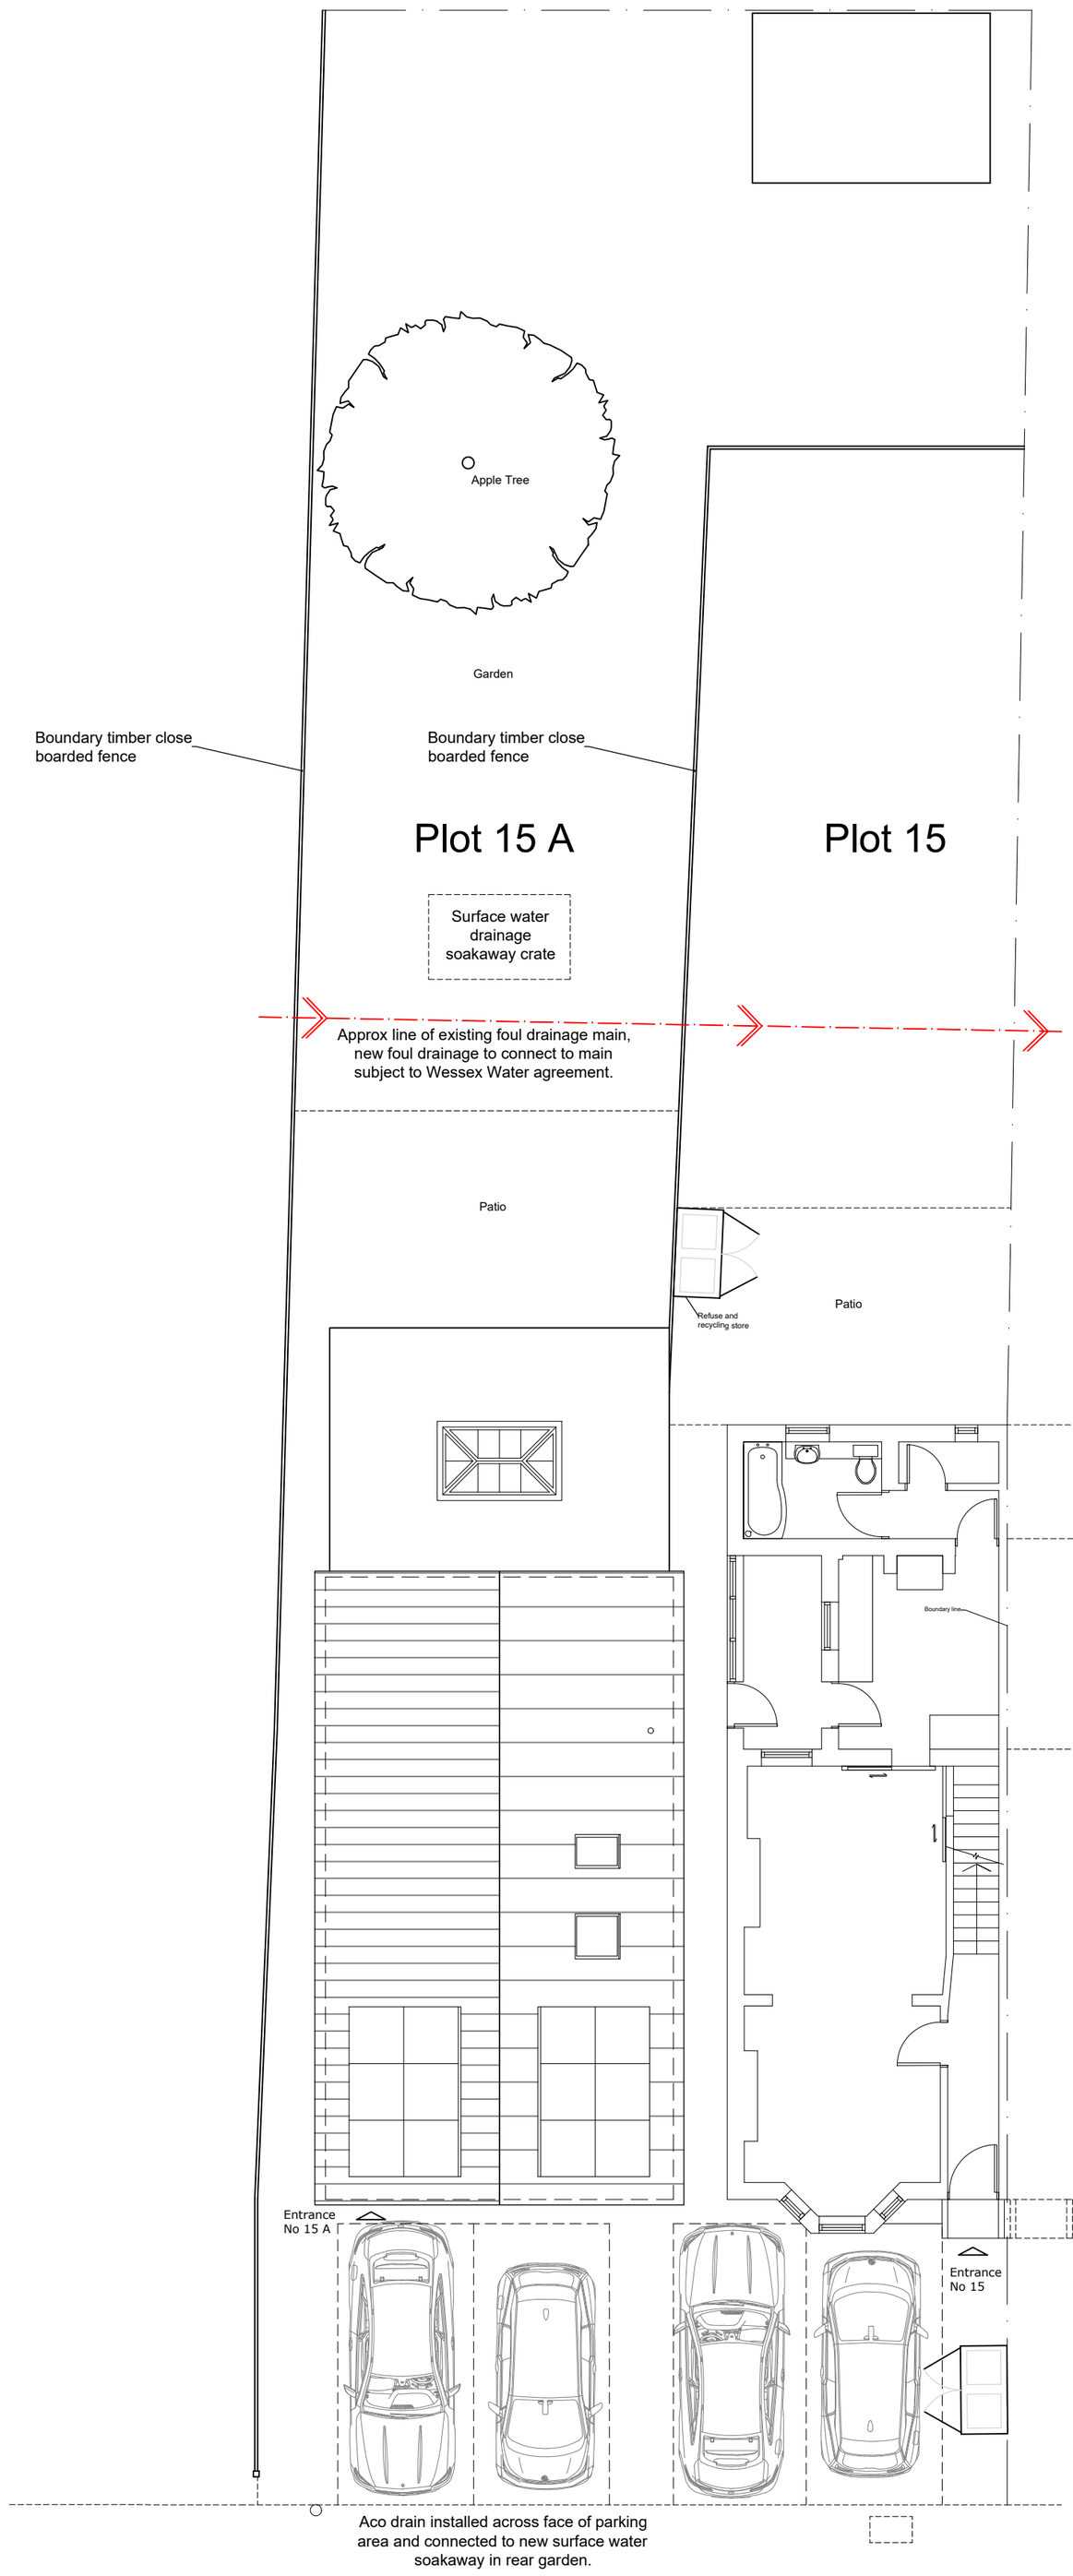

'Based on survey information provided by others'

N

METRES AT 1:100

0 1 2 3 4 5 6 7 8 9 10

PROJECT

15 High Street,
Dilton Marsh,
Westbury,
BA13 4DL

DRAWING

Proposed Site Plan / Roof Plan

SCALE	DRAWING No.	REVISION
1:100 @ A2	2301 - 02	A
DATE 13.06.23		