692 Trematon

Planning

CLIENT
Mr & Mrs Fearnside

ADDRESS
Trematon
Ashley, Box
SN13 8AQ

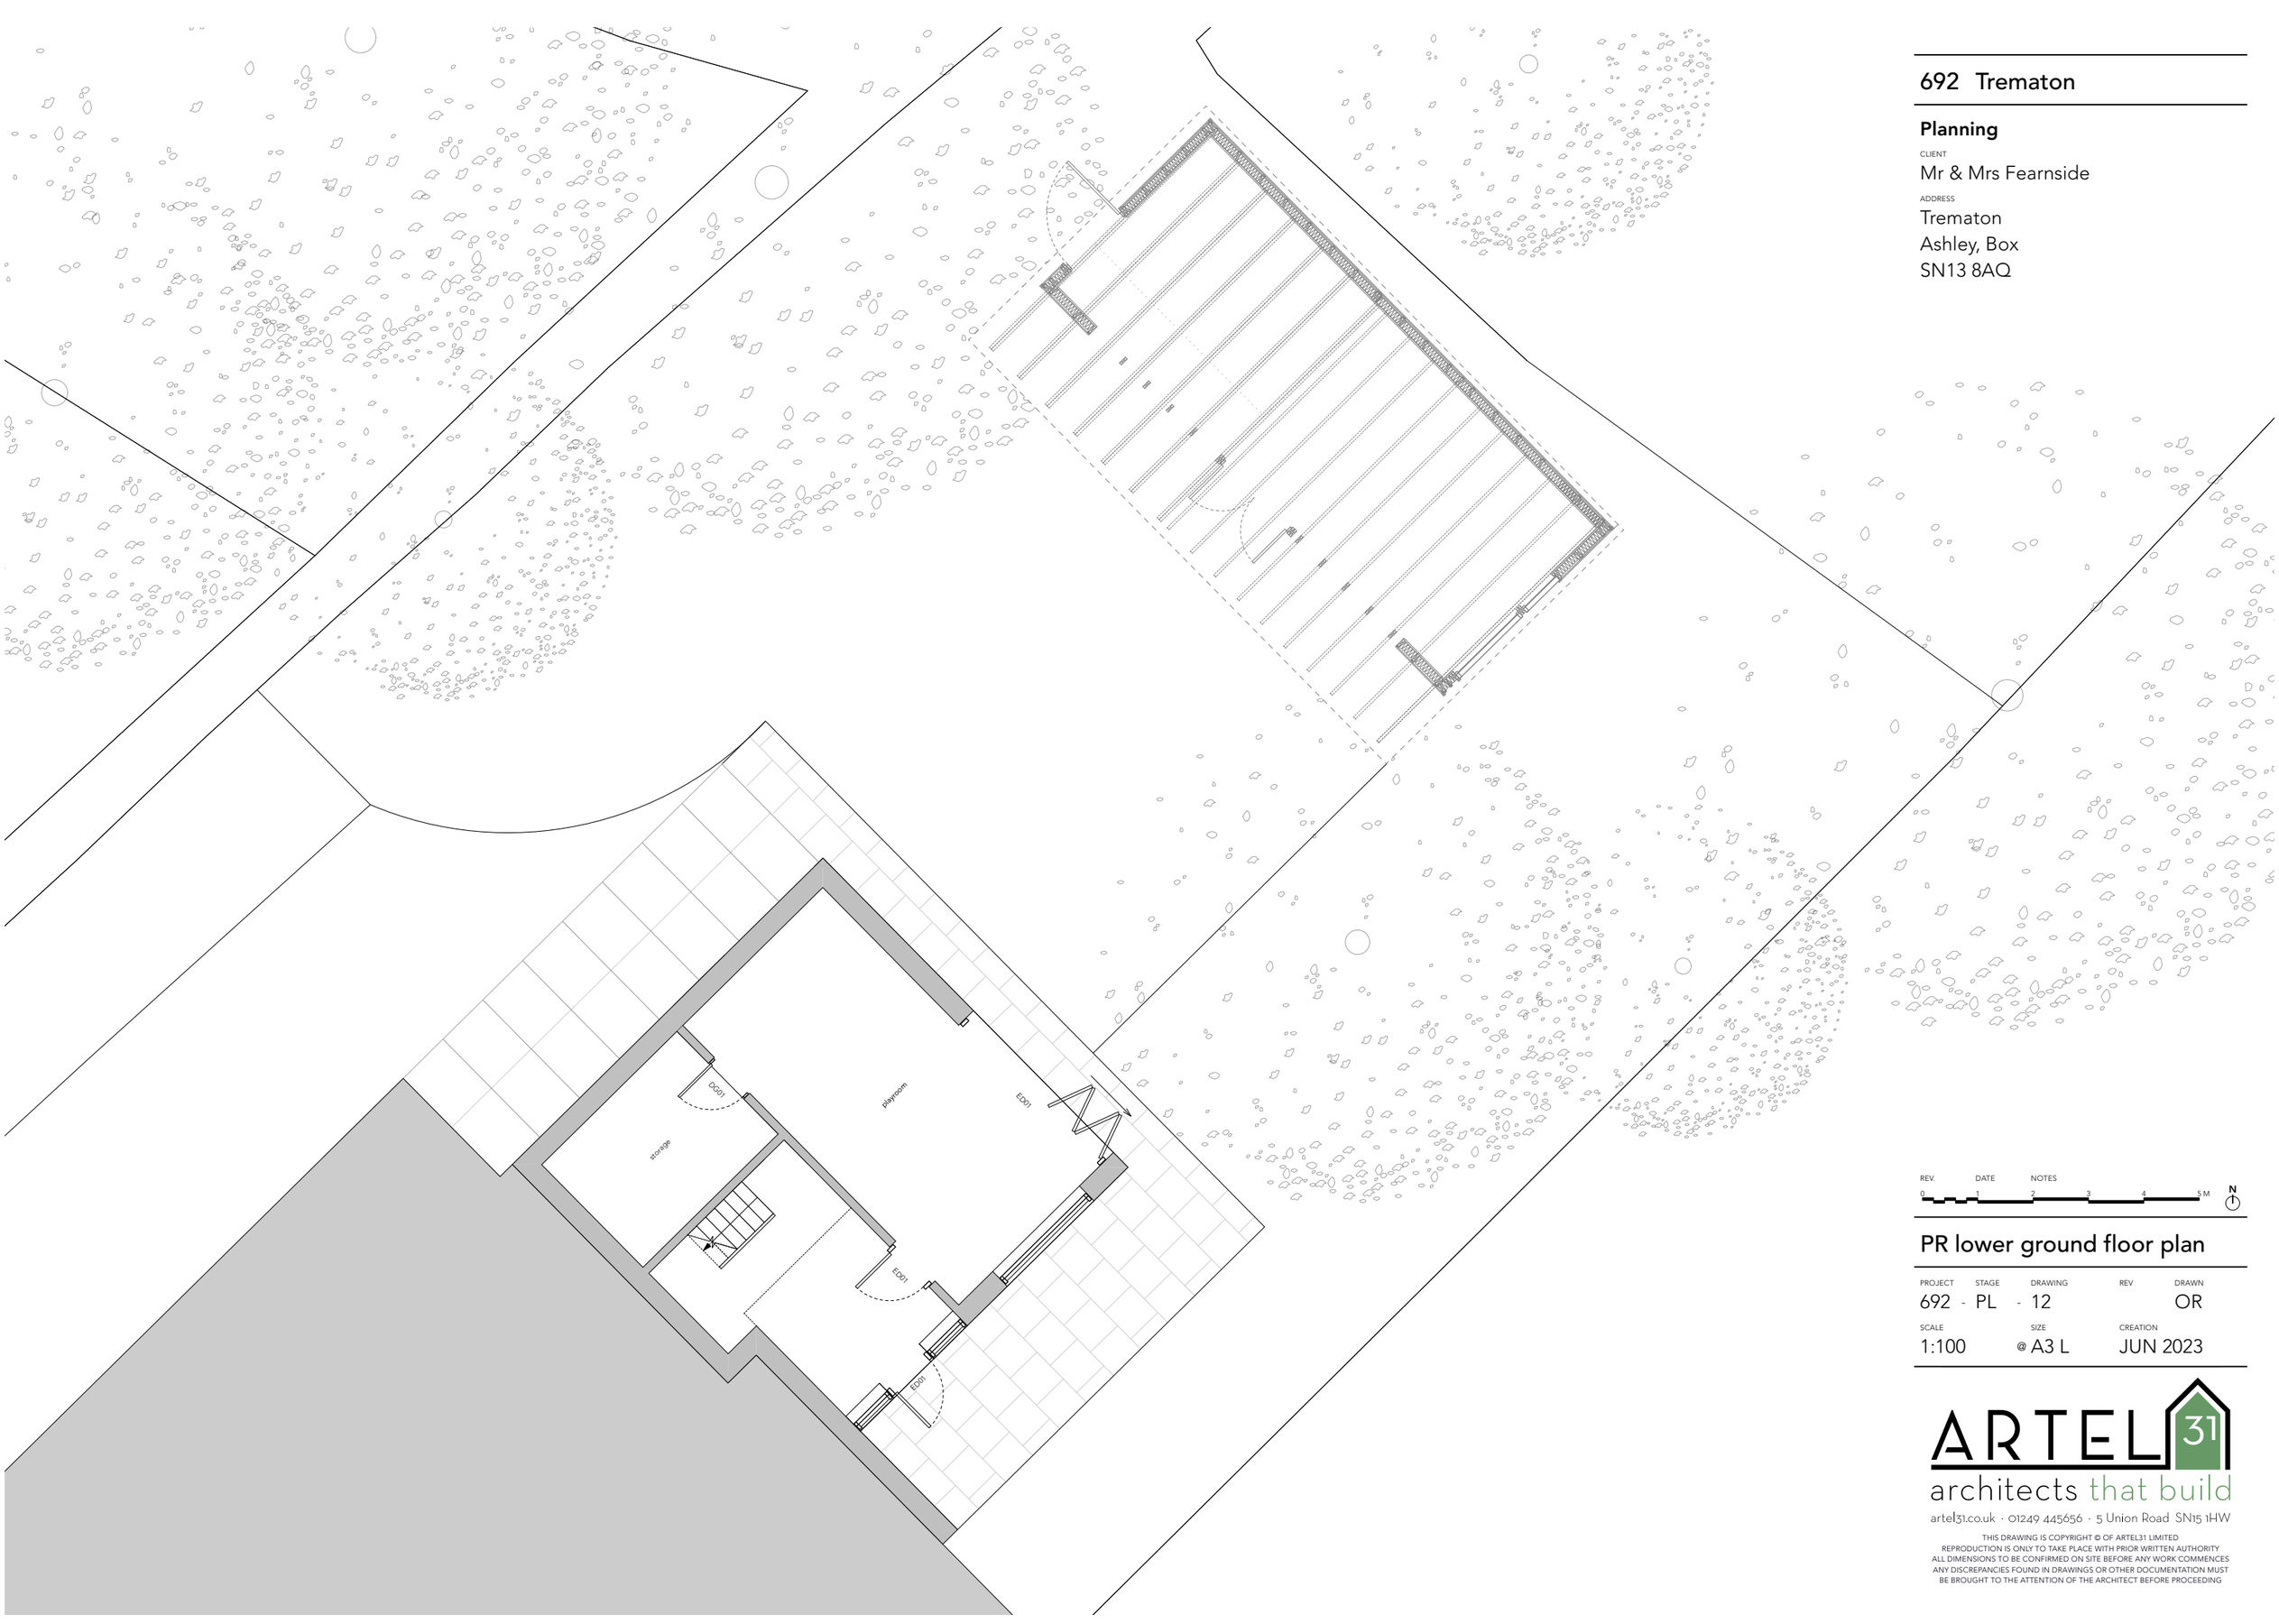

REV.	DATE	NOTES

0 1 2 3 4 5 M

N

PR lower ground floor plan

PROJECT	STAGE	DRAWING	REV	DRAWN
692	PL	12		OR

SCALE	SIZE	CREATION
1:100	@ A3 L	JUN 2023

ARTEL 31
architects that build
artel31.co.uk · 01249 445656 · 5 Union Road SN15 1HW

THIS DRAWING IS COPYRIGHT © OF ARTEL31 LIMITED
REPRODUCTION IS ONLY TO TAKE PLACE WITH PRIOR WRITTEN AUTHORITY
ALL DIMENSIONS TO BE CONFIRMED ON SITE BEFORE ANY WORK COMMENCES
ANY DISCREPANCIES FOUND IN DRAWINGS OR OTHER DOCUMENTATION MUST
BE BROUGHT TO THE ATTENTION OF THE ARCHITECT BEFORE PROCEEDING