DO NOT SCALE FROM THIS DRAWING ALL DIMENSIONS TO BE CHECKED ON SITE PRIOR TO COMMENCEMENT. ANY DISCREPANCIES TO BE REPORTED IMMEDIATELY TO THE ARCHITECT.

0 1 2 3 4 5

Metres 1:50

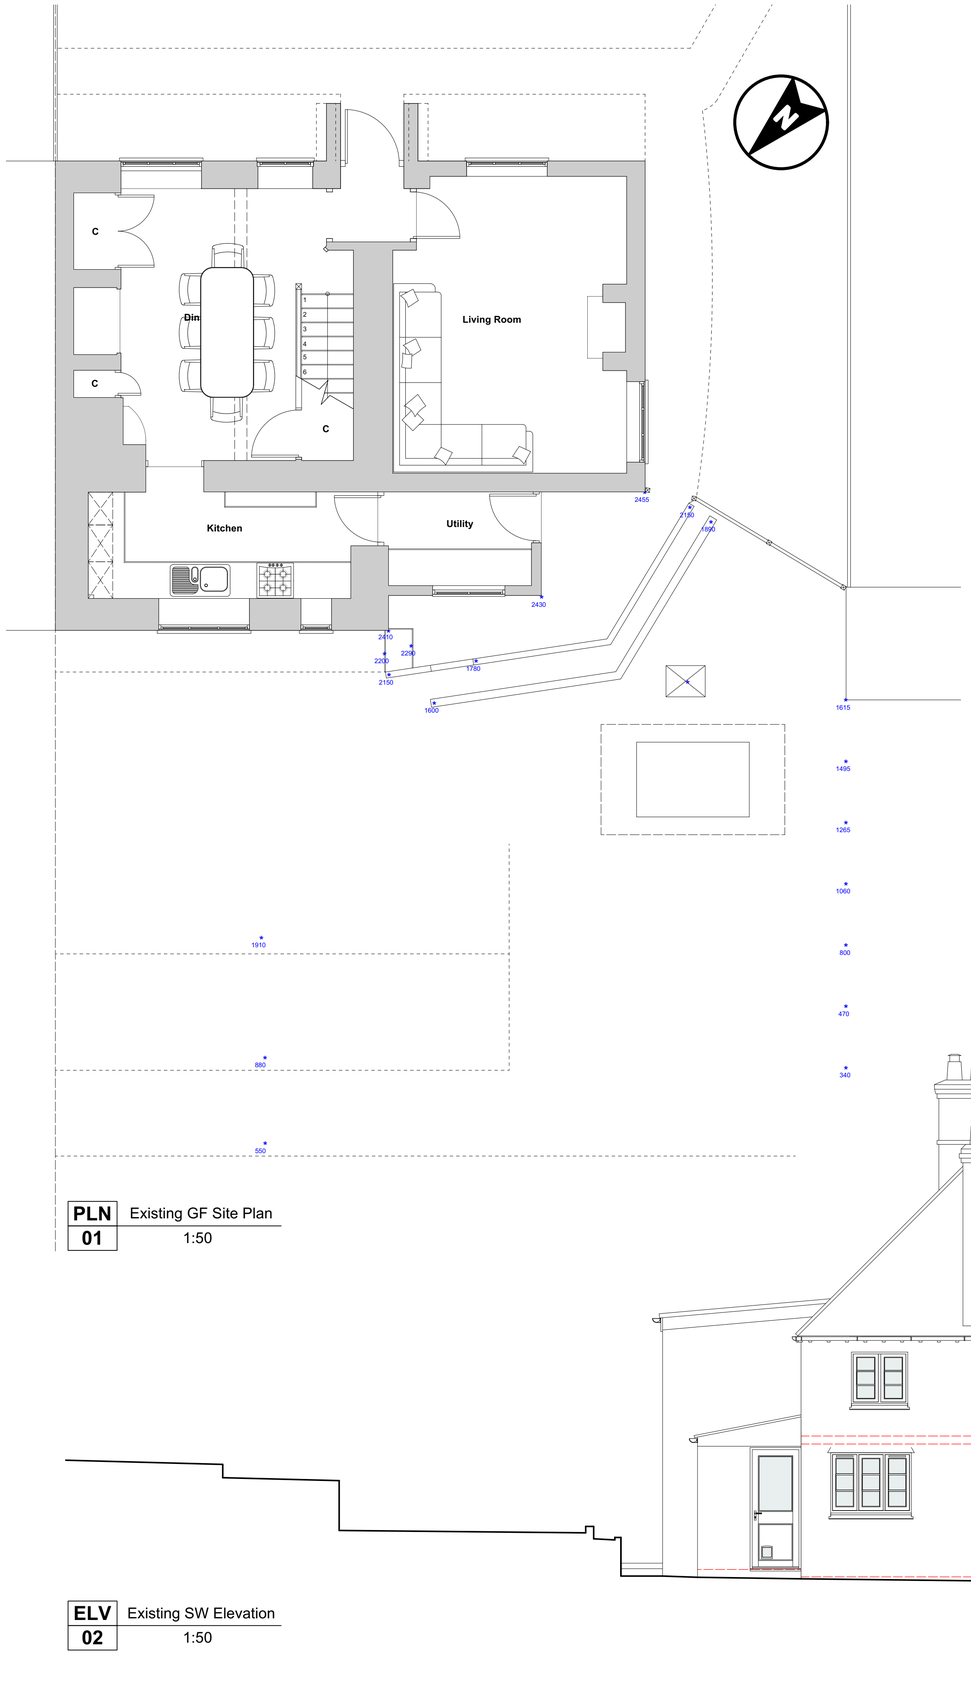

PLN 01 Existing GF Site Plan
1:50

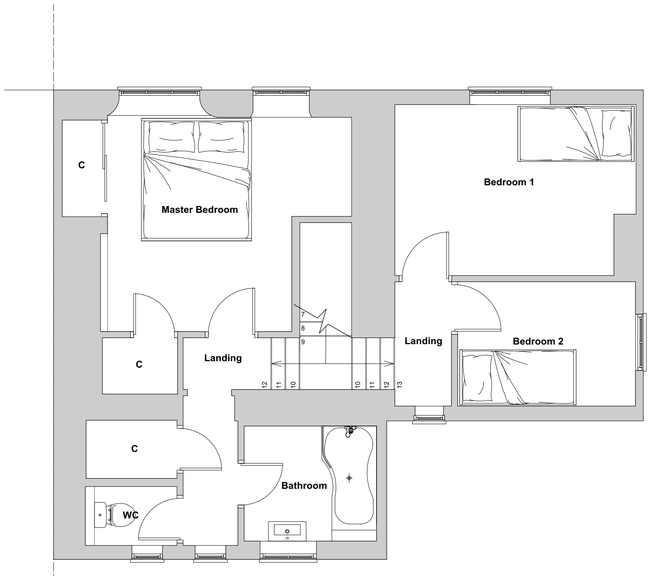

PLN 02 Existing FF Plan
1:50



ELV 01 Existing SE Elevation
1:50

ELV 02 Existing SW Elevation
1:50



ELV 03 Existing NW Elevation
1:50

PAUL STEVENS ARCHITECTURE LTD
Unit 3 Boathouse Meadow Business Park
Cherry Orchard Lane
Salisbury
Wiltshire
SP2 7LD

Tel No: 01722 349384

THIS DRAWING IS COPYRIGHT. IT MUST NOT BE COPIED, USED OR DISCLOSED TO THIRD PARTIES WITHOUT PRIOR PERMISSION.

PROJECT:

3 The Cottages,
Great Durnford,
Wiltshire,
SP4 6BE

DRAWING:

Existing
Plans & Elevations

SCALE: 1:50 @ A1

DATE: 05 2023

DESIGN:	☐	PLANNING:	☒	BLDG REGS:	☐
TENDER:	☐	CONSTRUCTION:	☐		

DRAWN: CEB DATE: 30/05/2023

CHECKED: DATE:

JOB No: 1042

DWG No: 01 REV: -

CURRENT: ☐

SUPERSEDED: ☐