DO NOT SCALE FROM THIS DRAWING ALL DIMENSIONS TO BE CHECKED ON SITE PRIOR TO COMMENCEMENT. ANY DISCREPANCIES TO BE REPORTED IMMEDIATELY TO THE ARCHITECT.

0 10 20 30 40 50
Metres 1:500

0 5 10 15 20 25
Metres 1:200

0 20 40 60 80 100
Metres 1:1250

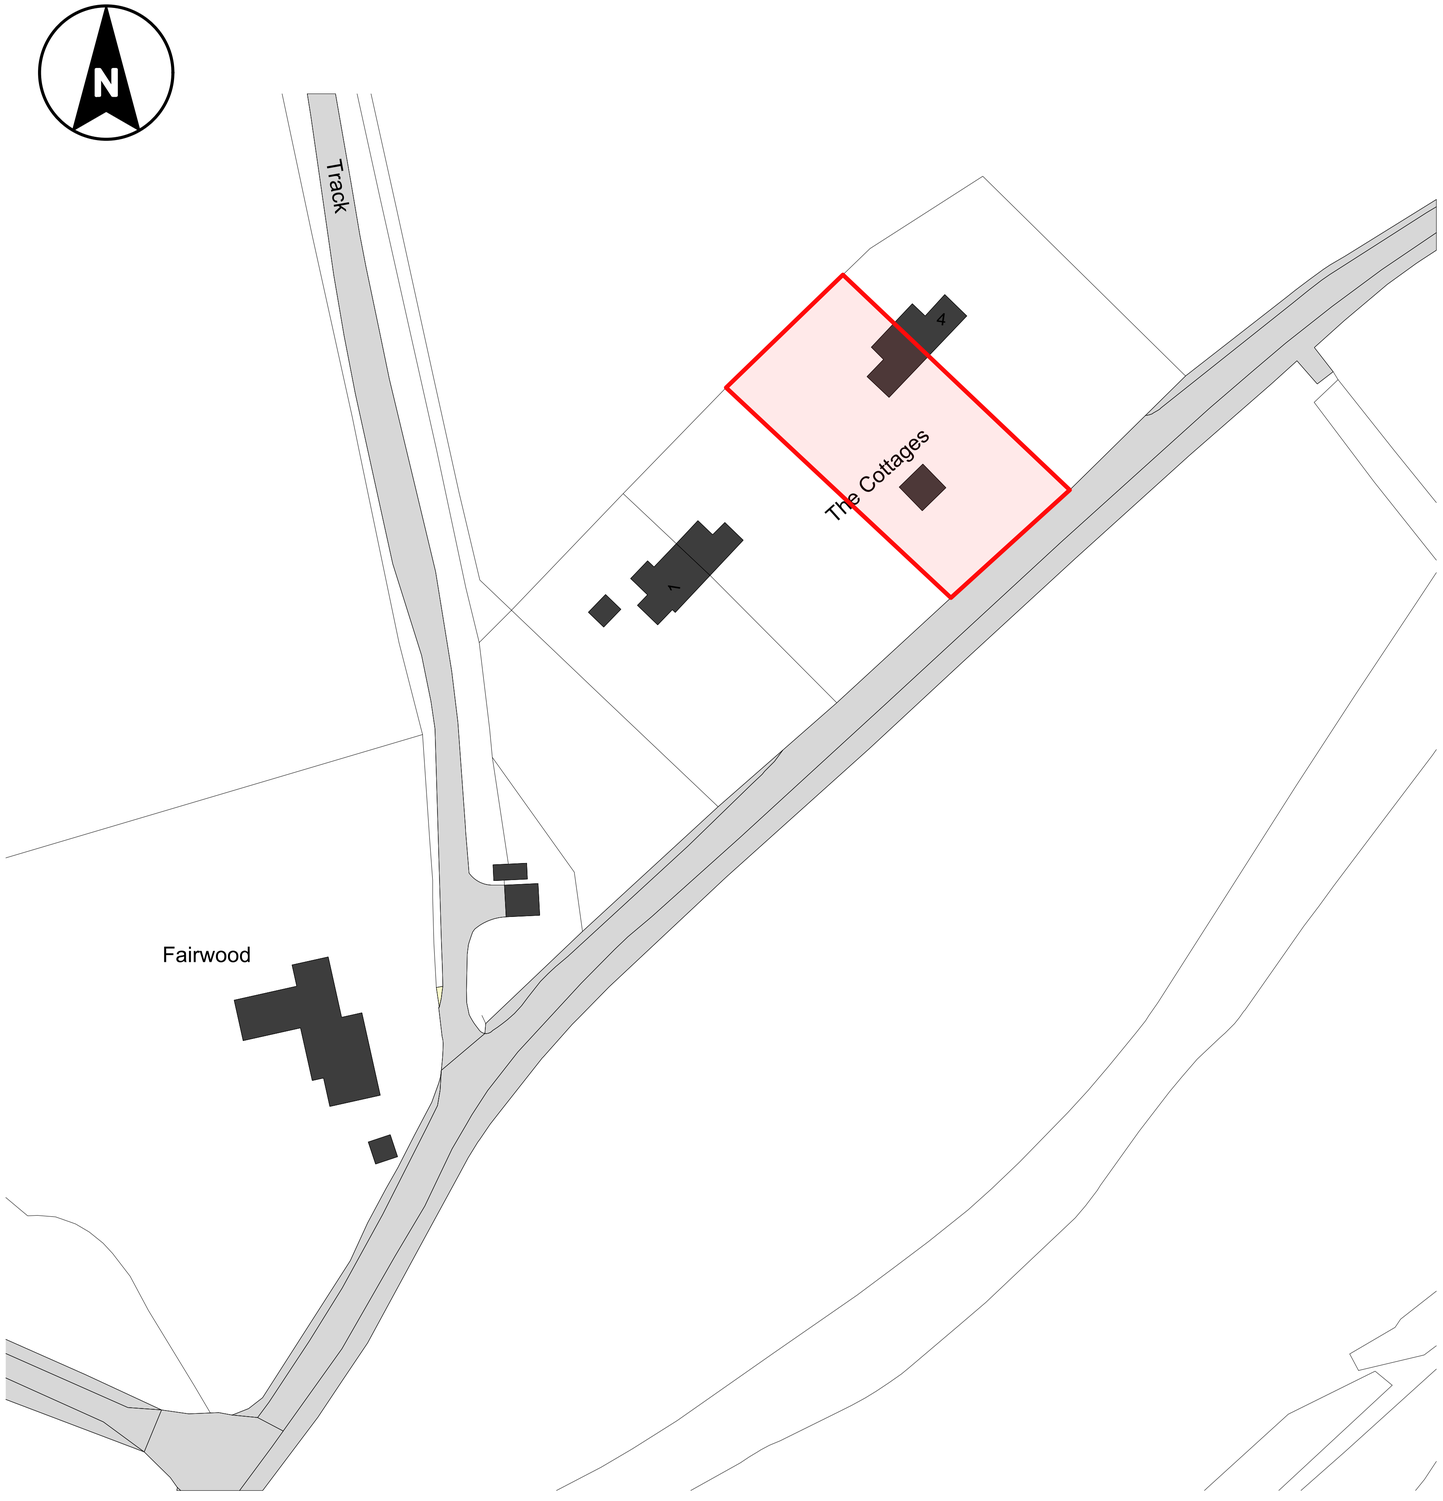

PLN 01 Location Plan 1:500

PLN 02 Location Plan 1:200

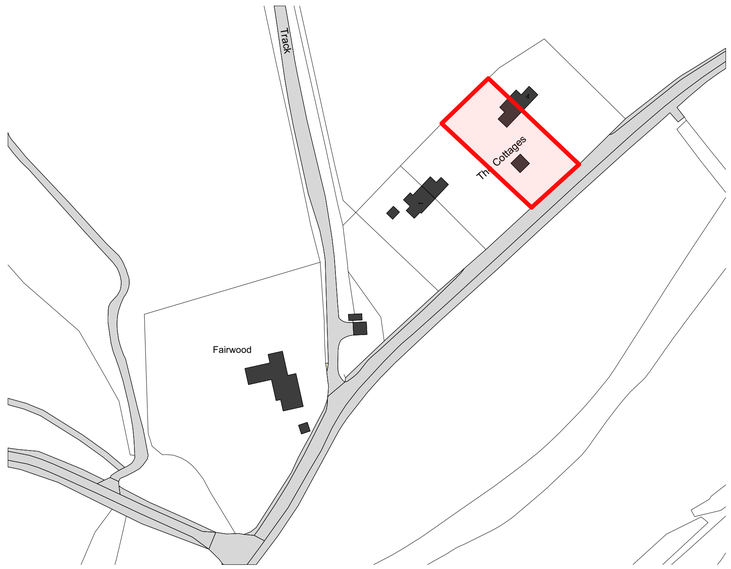

PLN 03 Location Plan 1:1250

PAUL STEVENS ARCHITECTURE LTD
Unit 3 Boathouse Meadow Business Park
Cherry Orchard Lane
Salisbury
Wiltshire
SP2 7LD

Tel No: 01722 349384

THIS DRAWING IS COPYRIGHT. IT MUST NOT BE COPIED, USED OR DISCLOSED TO THIRD PARTIES WITHOUT PRIOR PERMISSION.

PROJECT:

3 The Cottages,
Great Durnford,
Wiltshire,
SP4 6BE

DRAWING:

Location
Plan

SCALE: 1:200, 500, 1250 @ A1

DATE: 06 2023

DESIGN: ☐ PLANNING: ☒ BLDG REGS: ☐
TENDER: ☐ CONSTRUCTION: ☐
DRAWN: CEB DATE: 30/06/2023
CHECKED: DATE:

JOB No: 1042

DWG No: 05 REV: -

CURRENT: ☐
SUPERSEDED: ☐