DO NOT SCALE FROM THIS DRAWING ALL DIMENSIONS TO BE CHECKED ON SITE PRIOR TO COMMENCEMENT. ANY DISCREPANCIES TO BE REPORTED IMMEDIATELY TO THE ARCHITECT.

RevA: 30/06/2023: Amended to clients comments

0 1 2 3 4 5
Metres 1:50

0 2 4 6 8 10
Metres 1:100

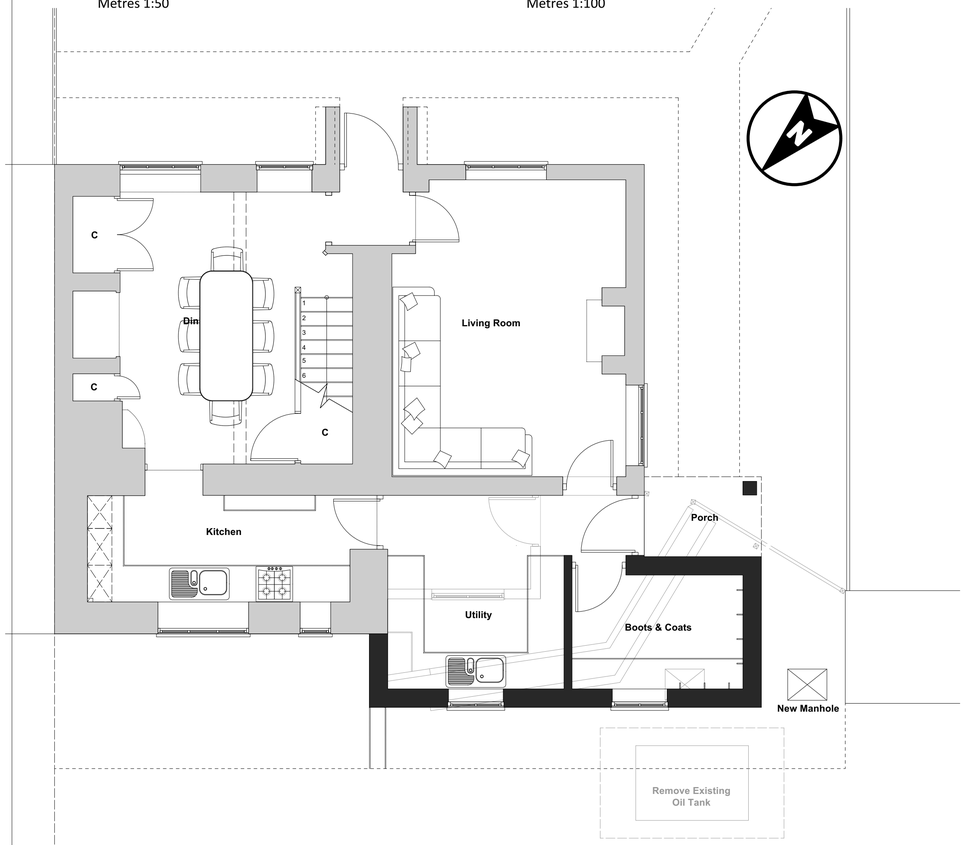

PLN 01 Proposed GF Site Plan
1:50

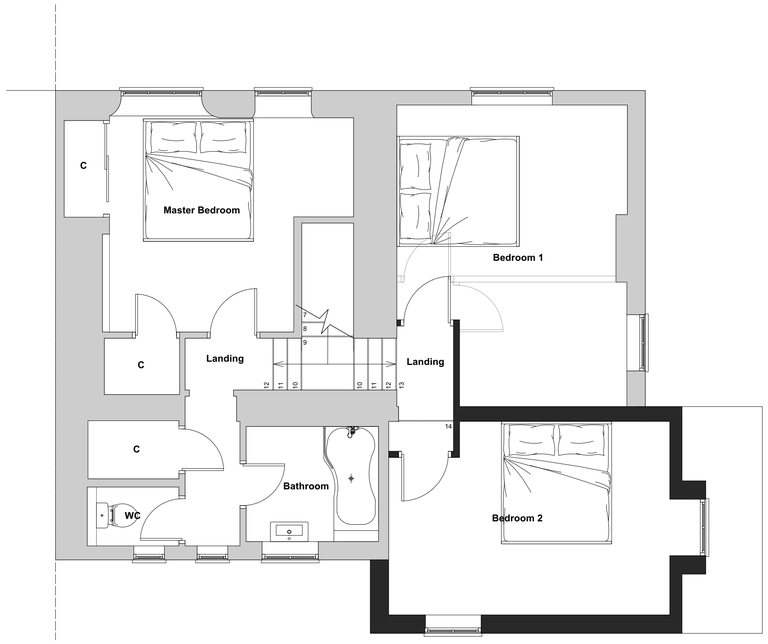

PLN 02 Proposed FF Plan
1:50

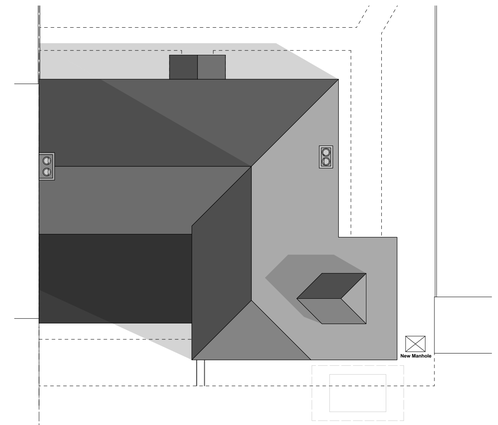

PLN 03 Proposed Roof Plan
1:100



ELV 01 Proposed SE Elevation
1:50



ELV 02 Proposed SW Elevation
1:50



ELV 03 Proposed NW Elevation
1:50

PAUL STEVENS ARCHITECTURE LTD
Unit 3 Boathouse Meadow Business Park
Cherry Orchard Lane
Salisbury
Wiltshire
SP2 7LD

Tel No: 01722 349384

THIS DRAWING IS COPYRIGHT. IT MUST NOT BE COPIED, USED OR DISCLOSED TO THIRD PARTIES WITHOUT PRIOR PERMISSION.

PROJECT:

3 The Cottages,
Great Durnford,
Wiltshire,
SP4 6BE

DRAWING:

Proposed
Plans & Elevations

SCALE: 1:50, 100 @ A1

DATE: 06 2023

DESIGN: ☐ PLANNING: ☒ BLDG REGS: ☐

TENDER: ☐ CONSTRUCTION: ☐

DRAWN: CEB DATE: 30/06/2023

CHECKED: DATE:

JOB No: 1042

DWG No: 02 REV: A

CURRENT: ☐

SUPERSEDED: ☐