Beech House, 19 White Street - Tree Work

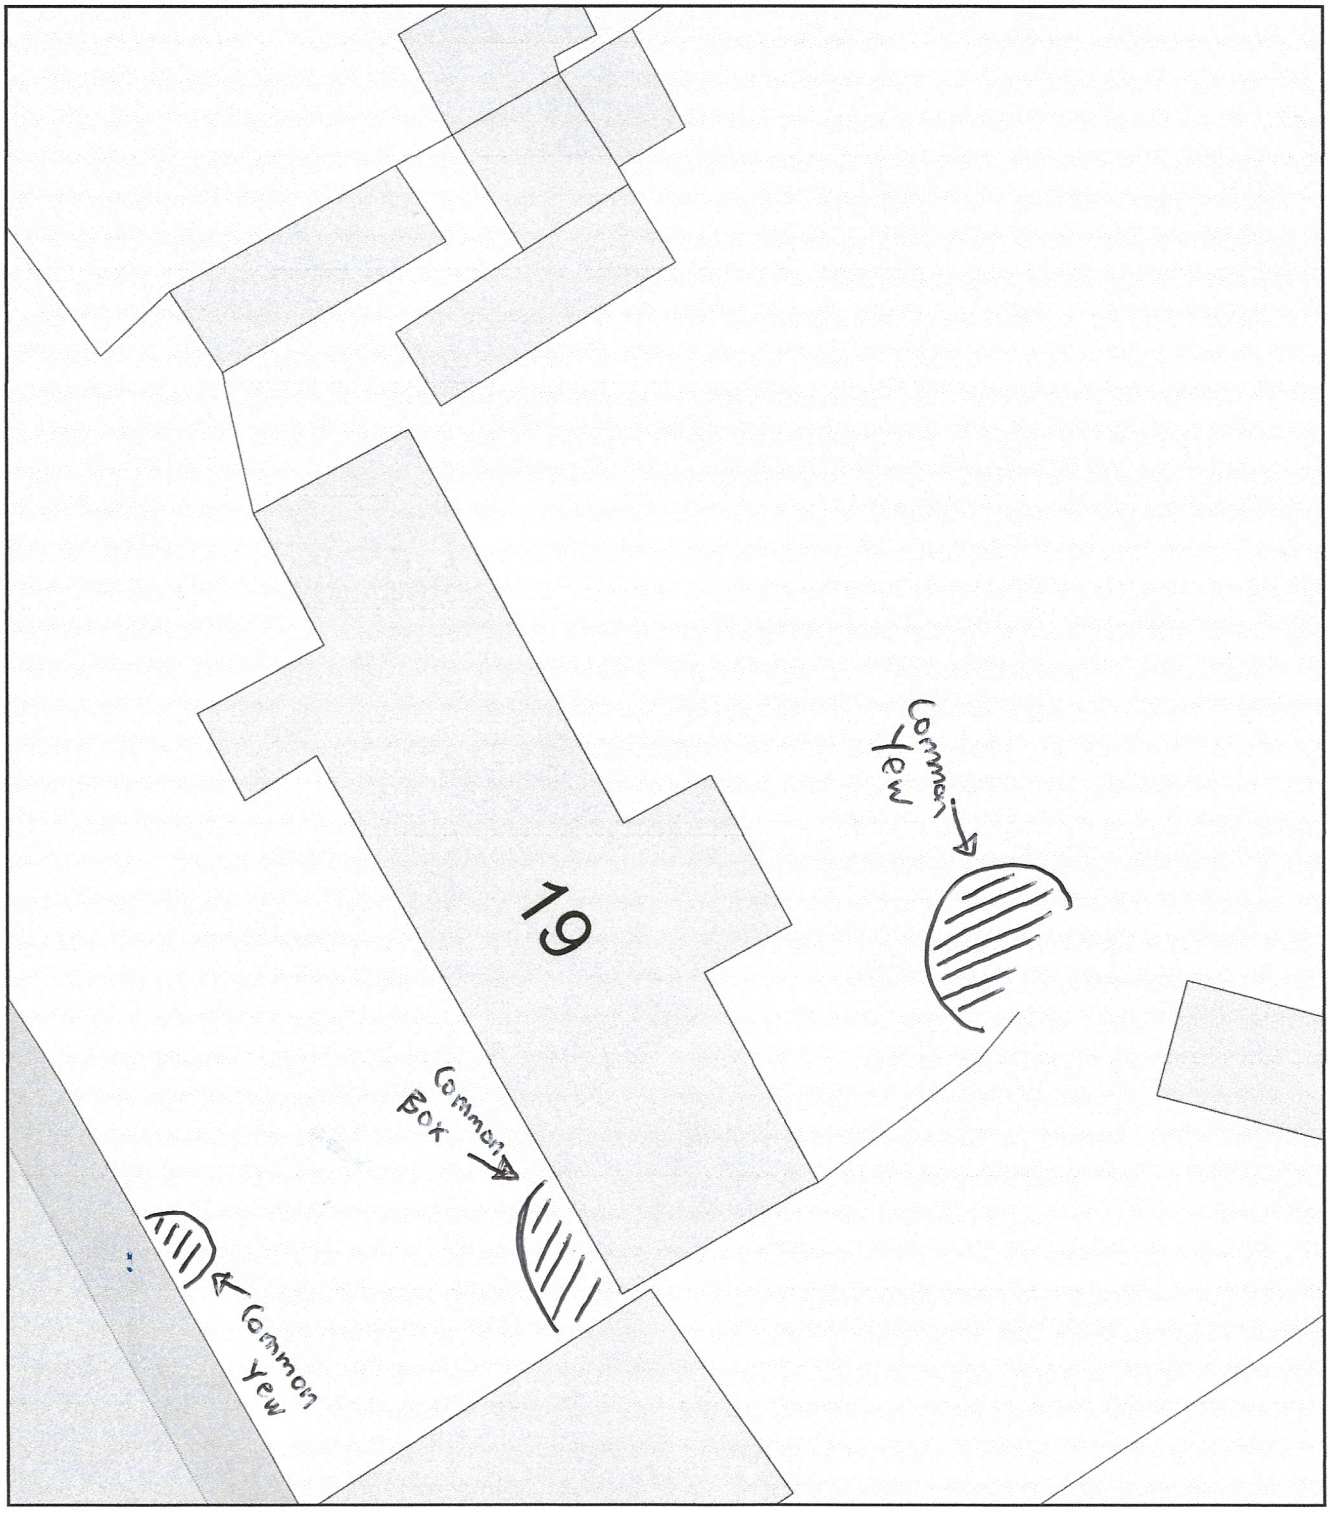

0 10
Metres

N

ReQuestaPlan

Plan Produced for: Amanda Newbery

Date Produced: 03 Jul 2023

Plan Reference Number: TQRQM23184135315676

Scale: 1:200 @ A4

© Crown copyright and database rights 2023 OS 100042766