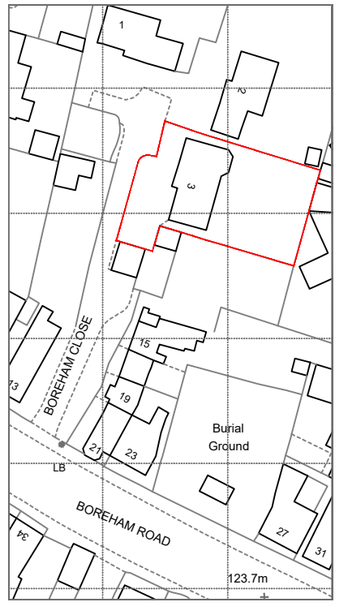

Site Location Plan
Scale 1:1250

NOTES:

All dimensions to be verified on site by Main Contractor before the start of any shop drawings or work whatsoever either on their own behalf or that of sub-contractors.

Report any discrepancies to the Contract Administrator at once.

This drawing is to be read with all relevant Architect's and Engineer's drawings and other relevant information.

© Funlab Ltd

1:1250

0 10 20 30 40 60m

N

Rev	Description	By	Date
Rev	Description	By	Date

STAGE:

PLANNING

Fun:lab.
space • place • make

a: 17 Foundry Barton, Frome, Somerset, BA11 3HX
e: hi@funlabdesign.co.uk
i: www.funlabdesign.co.uk

CLIENT:

HARRISON
3 Boreham Close
Warminster
Wiltshire

SITE:

As Site

DRAWING:

Site Location Plan

SCALE:	DATE:	BY:	CHKD:
1:1250@A3	03.07.23	LH	---
PROJECT REF:	DRG No.:	REVISION:	
---	101	---	