

SITE PLAN scale 1:500

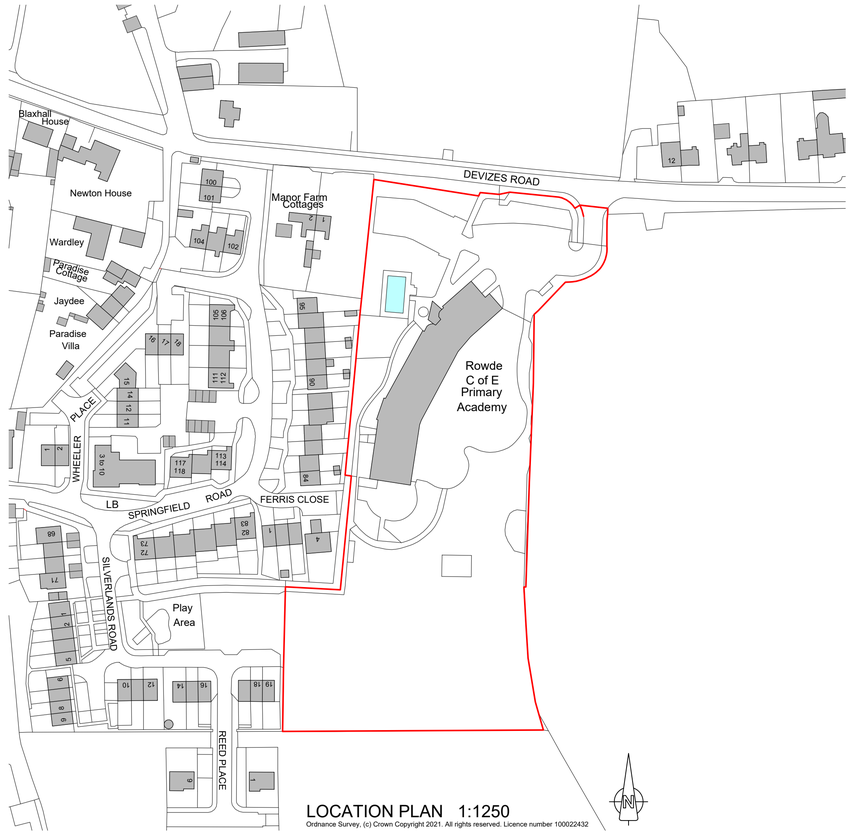

LOCATION PLAN 1:1250

Ordnance Survey, (c) Crown Copyright 2021. All rights reserved. Licence number 100022432

1:1250 0m 10m 50m 100m

1:500 0m 10m 25m 50m

© Copyright

address , project
Changes to parking and swimming pool area
Rowde C of E Primary School Devizes Road Rowde SN10 2NJ

fmh architectural ltd
architectural design and consultancy
www.fmhas.co.uk

drawing title	scale	sheet size	date	drawing no.	revision
Site and location plans	1:500 1:1250	A1	March 2023	1240-S01	-