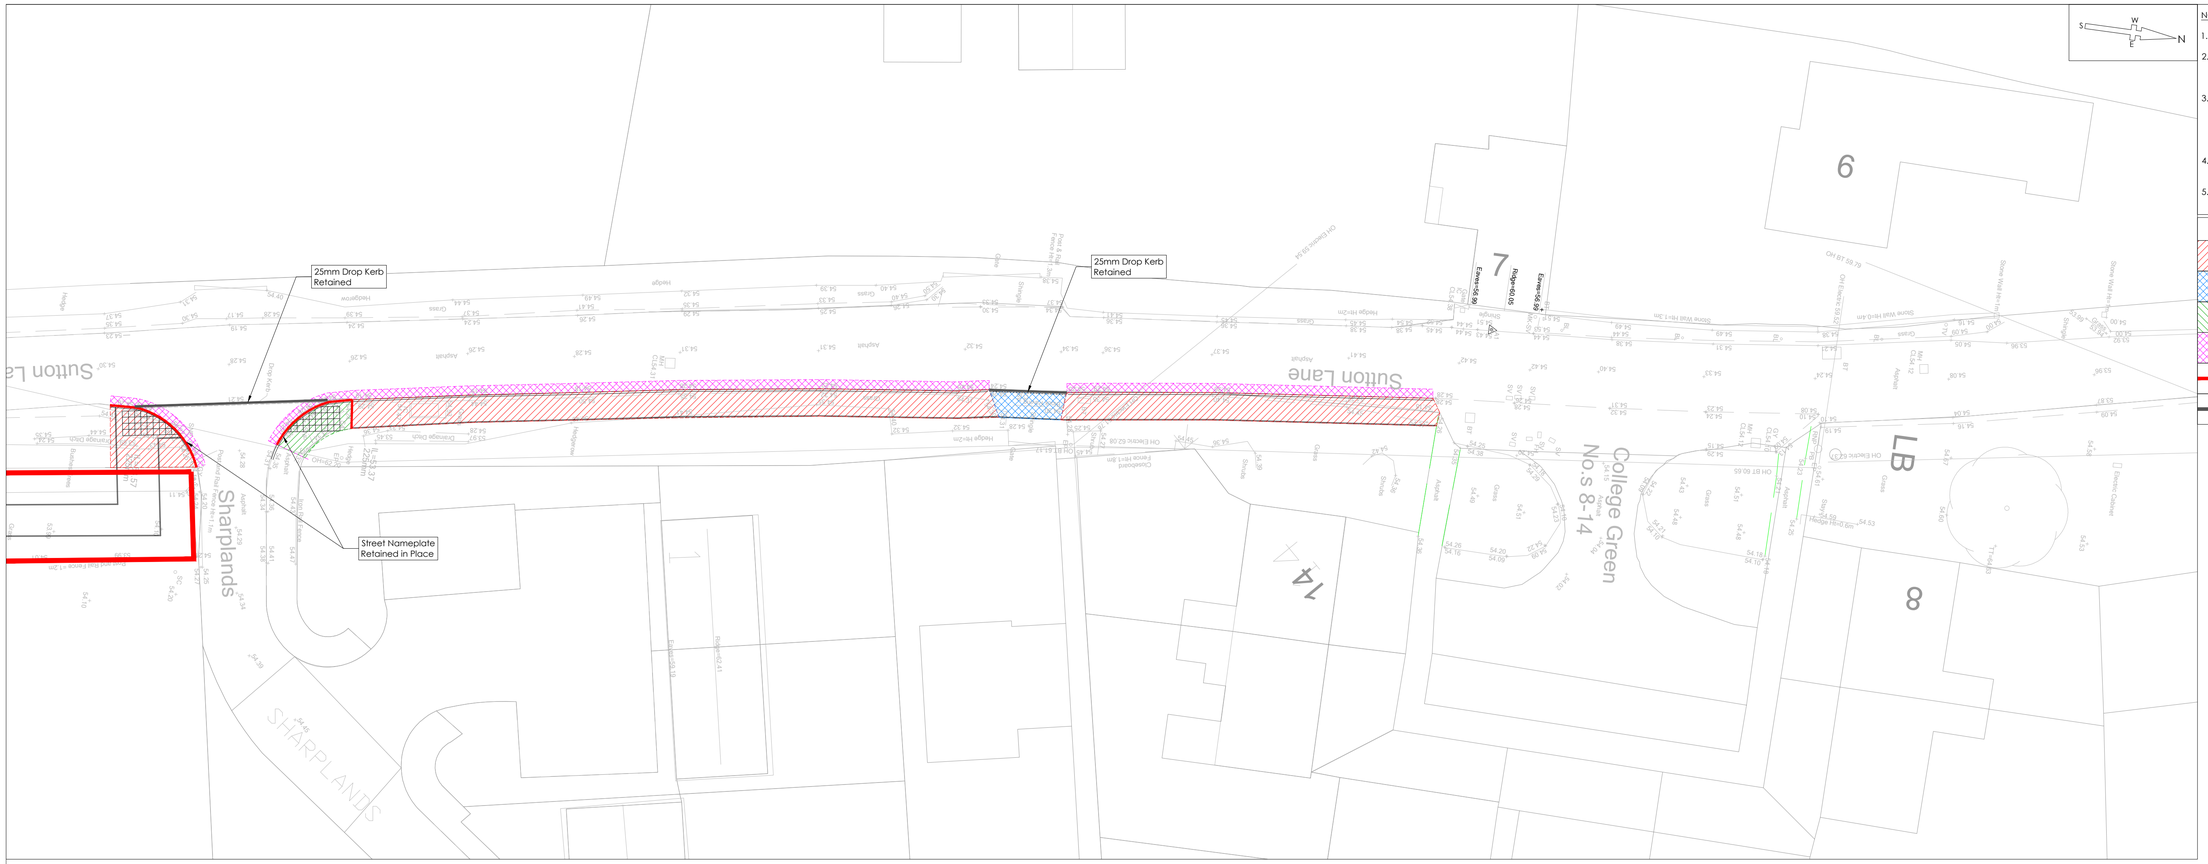



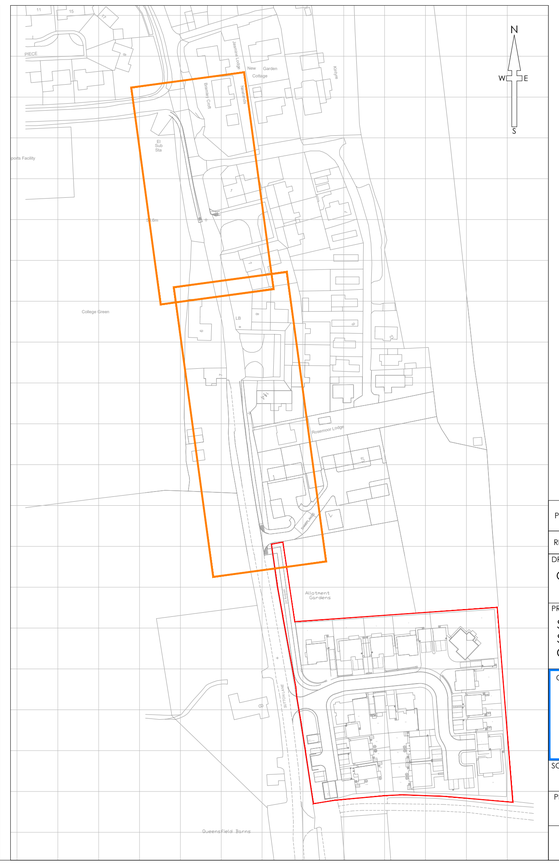

NOTES

1. All dimensions and levels are in metres unless otherwise noted
2. This drawing is to be read in conjunction with the relevant Architect's/Engineer's drawings, specifications and CDM documentation
3. This drawing has been produced electronically and may have been photo reduced or enlarged when copied. Work to figured dimensions only (DO NOT SCALE - EXCEPT FOR PLANNING PURPOSES). All dimensions to be checked on site. Any errors or omissions to be reported to the engineer immediately.
4. This drawing contains coloured lines / information that may not be clear if reproduced in black and white.
5. Digital copies of this plan can only be considered accurate if supplied directly by Infrastruct CS Ltd.

Site Clearance Legend

	Existing Verge Excavated, Ready for Full Depth Footway Construction
	Existing Vehicle Crossing Excavated, Ready for Full Depth Vehicle Crossing Construction
	Existing Footway Surface Planed off, Ready for Footway Resurfacing
	Carriageway Surface Planed for Resurfacing - Minimum 600mm in front of New Kerbing
	Kerbline Broken Out
	Kerbline Retained

REV	DRAWN	CHECK	REVISION COMMENTS	ISSUE DATE
P01	SNN	AJG	Initial issue	28/06/23

DRAWING TITLE: Off Site Works: Site Clearance

SHEET NO.: 1

PROJECT: Sutton Lane, Sutton Benger, Chippenham, SN15 4RR

CLIENT: Hills

Infrastruct CS Ltd

SCALE @ A1: 1:200 (0m – 5m – 10.0m)

ENGINEER: AJG

DRAFT: SNN

APPROVED: RJW

PROJECT NUMBER	STATUS	ISSUE PURPOSE
2379	S4	TECHNICAL APPROVAL

PROJECT	ORIGIN	PHASE	LEVEL	TYPE	ROLE	NO.	REVISION
SUTT	ICS	01	XX	DR	C	501	P01

The Stables, High Cogges Farm, High Cogges, Witney, OX29 8UN - t: 01993 709709 info@infrastructcs.co.uk

2379-SUTT-ICS-01-XX-DR-C-0500_Off Site Works