

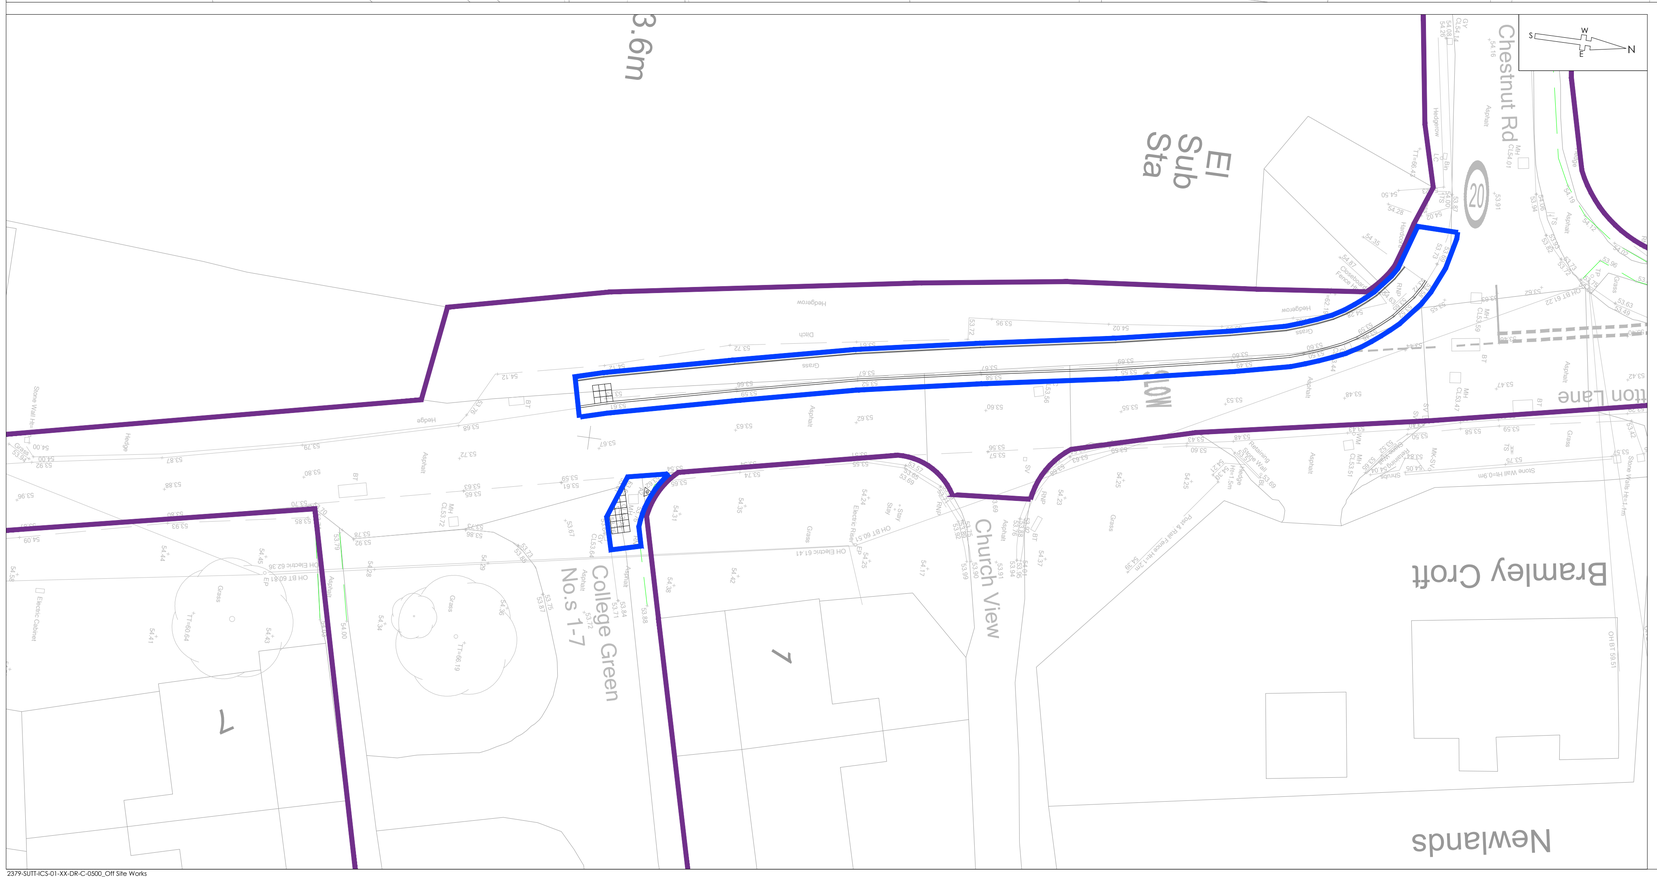

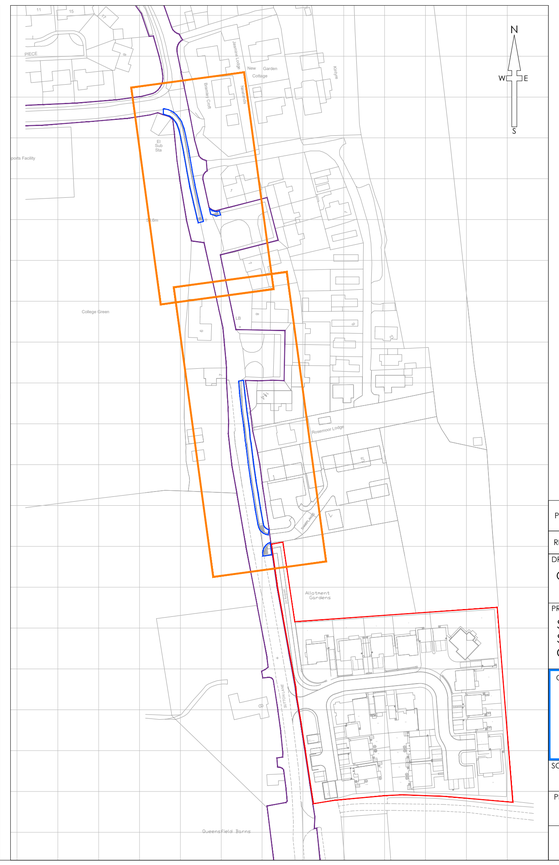

NOTES

1. All dimensions and levels are in metres unless otherwise noted
2. This drawing is to be read in conjunction with the relevant Architect's/Engineer's drawings, specifications and CDM documentation
3. This drawing has been produced electronically and may have been photo reduced or enlarged when copied. Work to figured dimensions only (DO NOT SCALE - EXCEPT FOR PLANNING PURPOSES). All dimensions to be checked on site. Any errors or omissions to be reported to the engineer immediately.
4. This drawing contains coloured lines / information that may not be clear if reproduced in black and white.
5. Digital copies of this plan can only be considered accurate if supplied directly by Infrastruct CS Ltd.

Section 278 Legend

	Planning Site Boundary
	Section 278 Works Boundary
	Existing Highway Boundary

REV	DRAWN	CHECK	REVISION COMMENTS	ISSUE DATE
P01	SNN	AJG	Initial issue	28/06/23

DRAWING TITLE
Off Site Works: Legal Plan

SHEET NO. 1

PROJECT
Sutton Lane
Sutton Benger
Chippenham, SN15 4RR

CLIENT
Hills
Infrastruct CS Ltd

SCALE @ A1: 1:200 (0m – 5m – 10.0m)

ENGINEER: AJG
DRAFT: SNN
APPROVED: RJW

PROJECT NUMBER	STATUS	ISSUE PURPOSE
2379	S4	TECHNICAL APPROVAL

PROJECT	ORIGIN	PHASE	LEVEL	TYPE	ROLE	NO.	REVISION
SUTT	ICS	01	XX	DR	C	505	P01

The Stables, High Cogges Farm, High Cogges, Witney, OX29 8UN - t: 01993 707709 info@infrastructcs.co.uk

2379-SUTT-ICS-01-XX-DR-C-0500_Off Site Works