NOTES:
THIS DRAWING IS COPYRIGHT OF THE ARCHITECTS AND MUST NOT BE USED WITHOUT THEIR PERMISSION. ALL DIMENSIONS TO BE CHECKED ON SITE. DISCREPANCIES AND OMISSIONS TO BE REPORTED IMMEDIATELY TO THE ARCHITECT.

relphross partnership architects



EAST ELEVATION

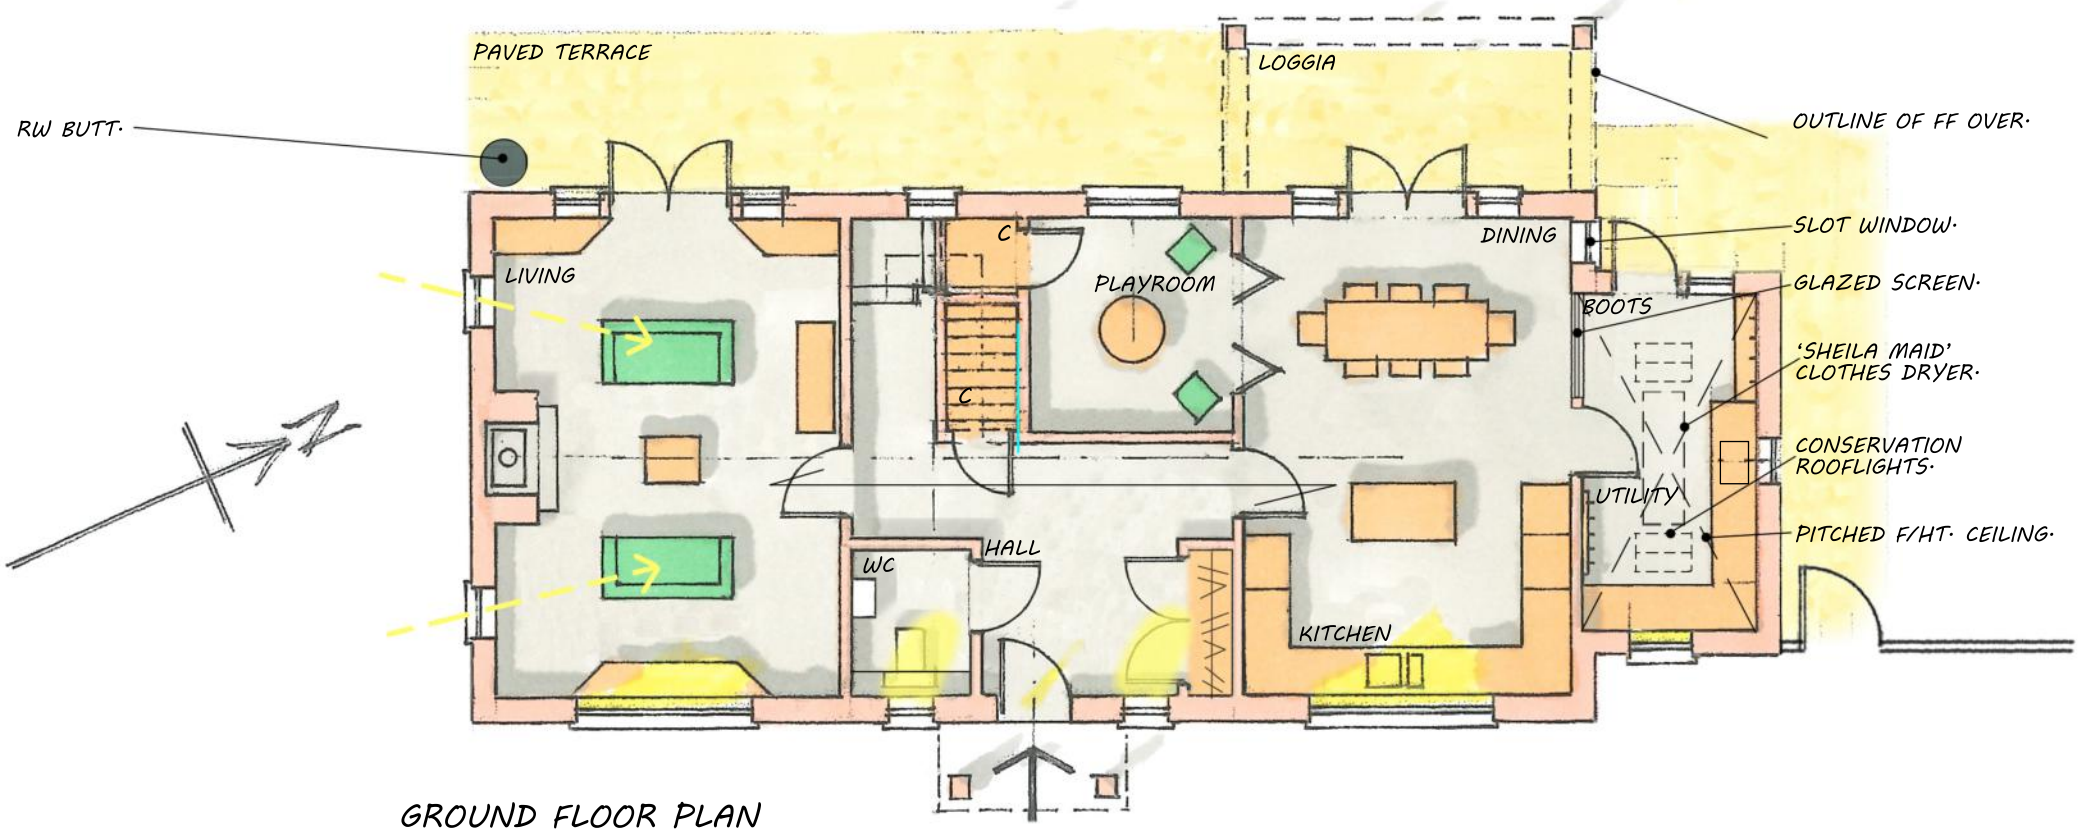

GROUND FLOOR PLAN

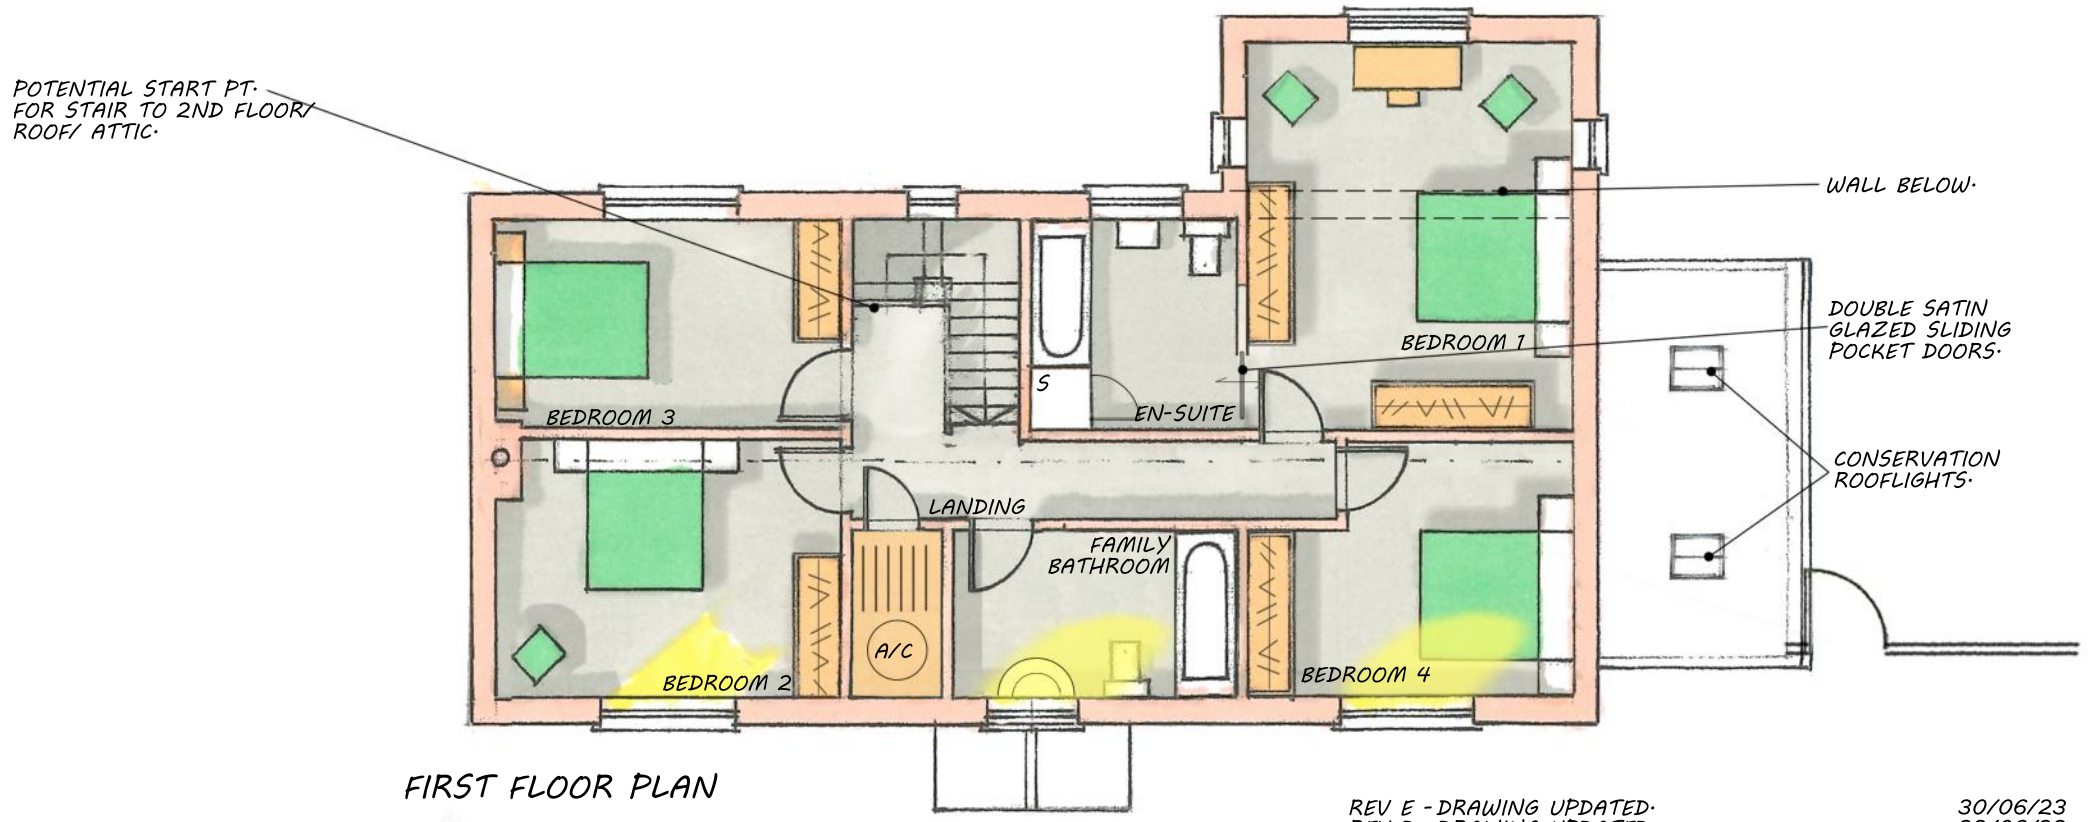

FIRST FLOOR PLAN

REV E - DRAWING UPDATED. 30/06/23
REV D - DRAWING UPDATED. 23/06/23
REV C - DRAWING AMENDED TO CLIENTS COMMENTS - 06/04/23
REV B - PLANNERS COMMENTS INCORPORATED - 14/12/22
REV A - GIFA FLOOR AREAS ADDED - 28/10/22

DWG NO° 22/3414/201E

0 1 2 3 4 5 6m

GIFA = 199.44M² (2147 FT²)

PROPOSED REPLACEMENT DWELLING AT, DURNFORD BARN, GT. DURNFORD,
PROPOSED EAST ELEVATION & FLOOR PLANS, SCALE 1:100 @ A3, © R.R.P.L. FEBRUARY 2023.