NOTES:
THIS DRAWING IS COPYRIGHT OF THE ARCHITECTS AND MUST NOT BE USED WITHOUT THEIR PERMISSION. ALL DIMENSIONS TO BE CHECKED ON SITE. DISCREPANCIES AND OMISSIONS TO BE REPORTED IMMEDIATELY TO THE ARCHITECT.

relphross partnership architects



WEST ELEVATION

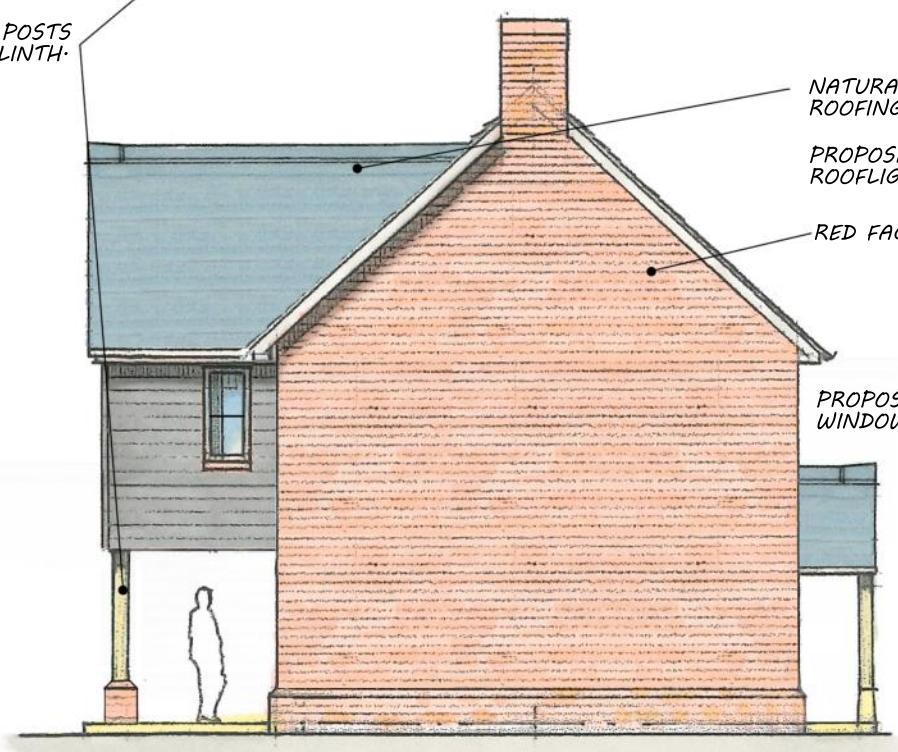

SOUTH ELEVATION

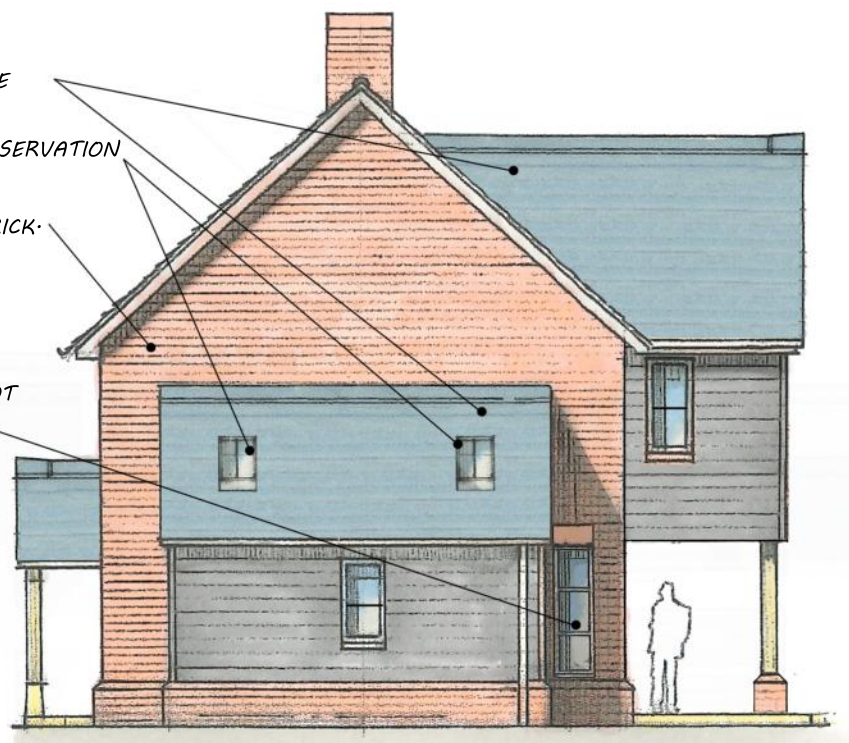

NORTH ELEVATION

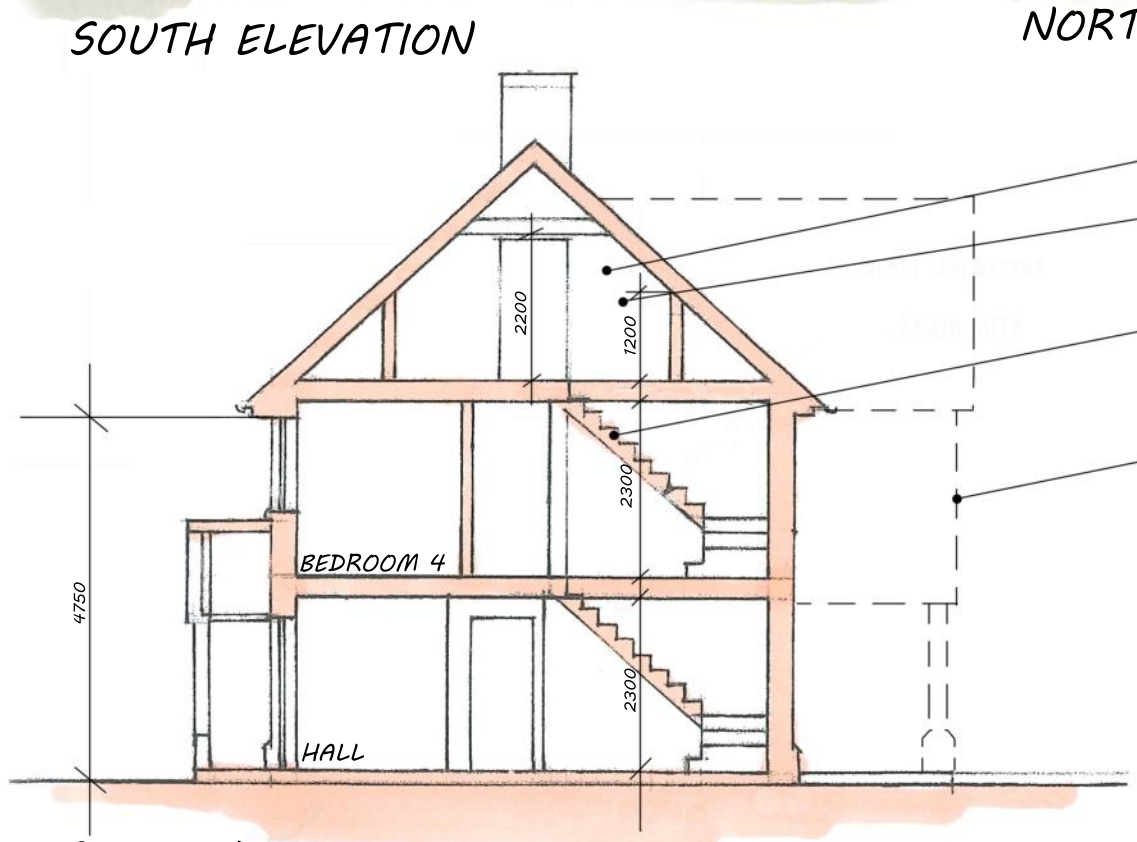

SECTION A-A

0 1 2 3 4 5 6m

REV E - DRAWING UPDATED.	30/06/23
REV D - DRAWING UPDATED.	23/06/23
REV C - WEST ELEVATION WINDOW REINSTATED	11/04/23
REV B - DESIGN AMENDED TO CLIENTS COMMENTS	06/04/23
REV A -GIFA FLOOR AREAS ADDED	28/10/22

DWG NO° 22/3414/202E

PROPOSED REPLACEMENT DWELLING AT, DURNFORD BARN, GT. DURNFORD,
PROPOSED W,S & N ELEVATIONS, SECTION, SCALE 1:100 @ A3, © R.R.P.L. FEBRUARY 2023.