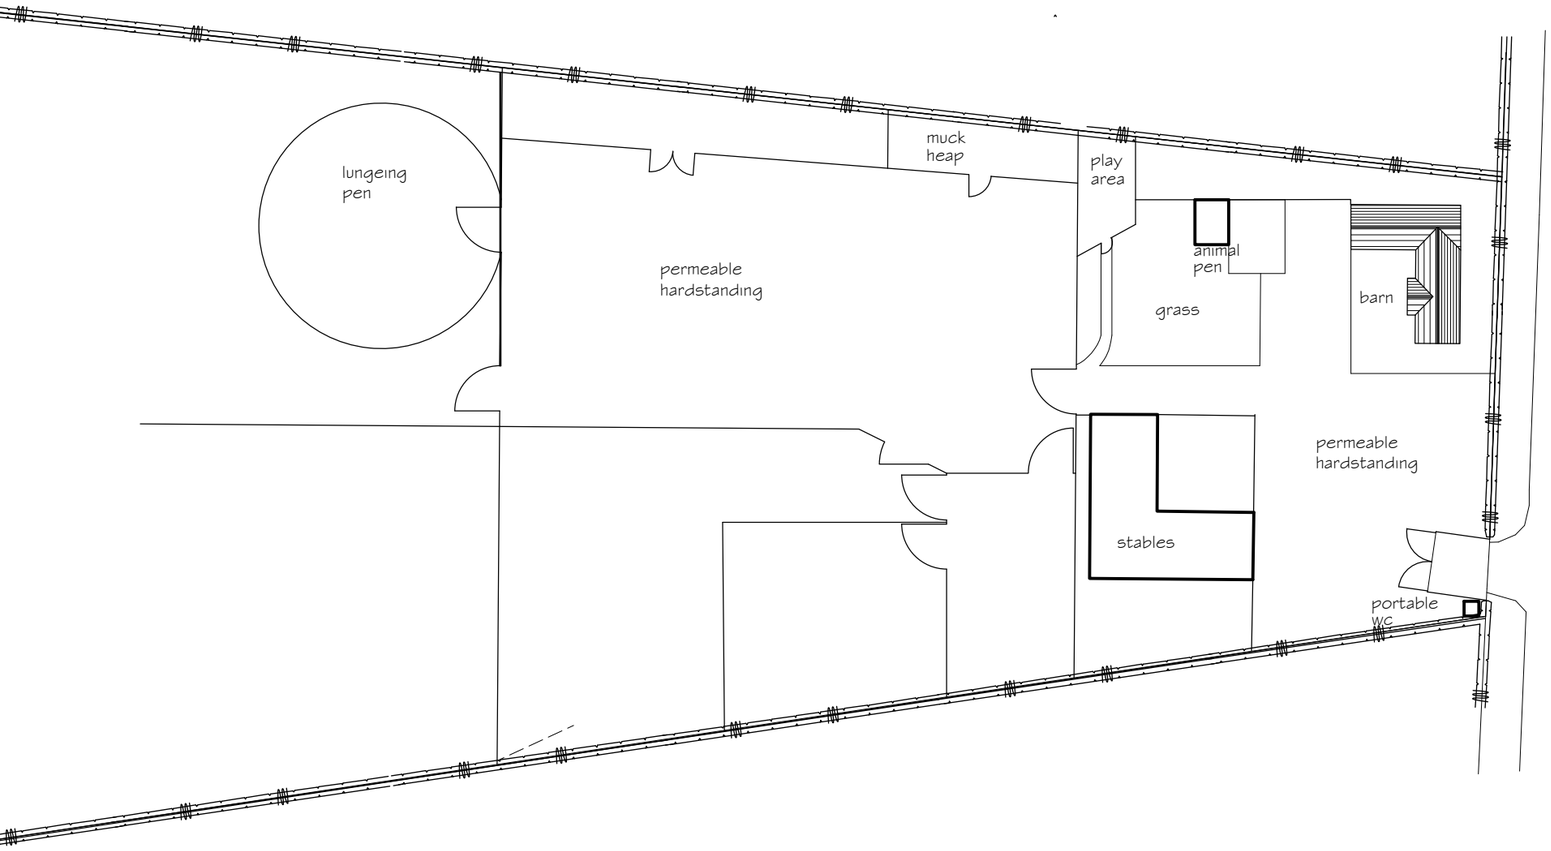

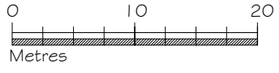

N

notes

DesignStudiosw
chriswells4@me.com

Copyright CNW 2023

client.
James Ridgley

project.
Proposed Travellers Site at
Dreamlea
Purton Stoke
Swindon

drg.
Existing Block Plan

scale.	1/500 @ A3		
date.	June 2023		
drawn.	CNW	checked	

proj. no.	drg. no.	rev.
2023 / 132 / EBP		

FOR PLANNING APPLICATION USE ONLY