

SOUTH EAST ELEVATION

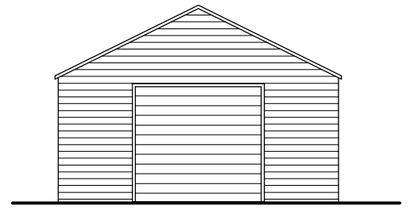

NORTH EAST ELEVATION

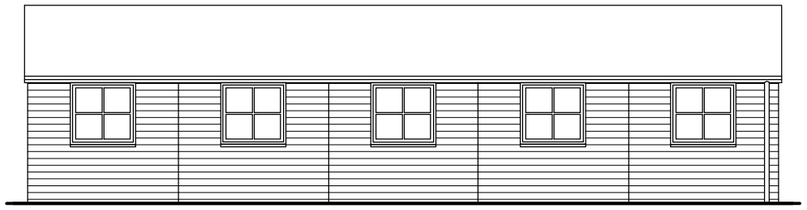

NORTH WEST ELEVATION

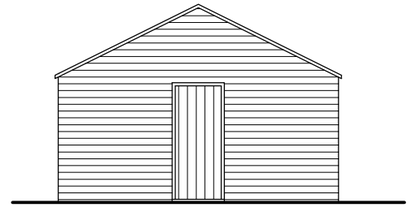

SOUTH WEST ELEVATION

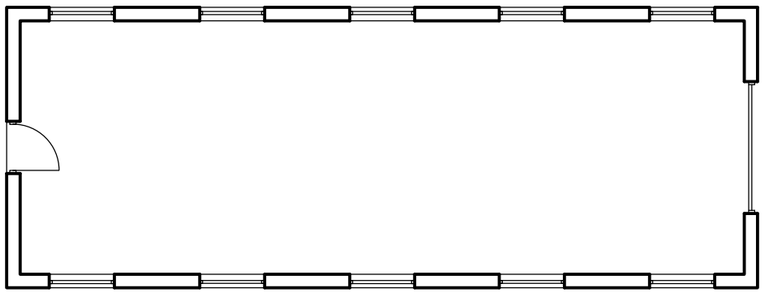

PLAN

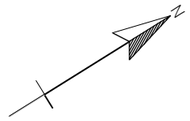

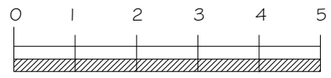

Rev Date Notes

TOWN AND COUNTRY PLANNING DEVELOPMENT CONSULTANTS

LPC (TRULL) LTD.,
TRULL, TETBURY, GLOUCESTERSHIRE GL8 8SQ
Tel: 01285 841433 email: admin@lpctrull.com

Client
Mr Simon Richards

Project
Outbuilding at West Ashley House, Box

Drawing
PLAN & ELEVATIONS - EXISTING

Date: May 2022 Scale: 1:100 @ A3

Drawing Number
LPC 5319 EX 03