NOTES:
All dimensions to be checked on site and any discrepancy notified. Written dimensions are to be used in preference to scaled dimensions.

This drawing is the property of J.M. Ralph Associates and must not be reproduced, in part or whole, or deviated from, without their permission.

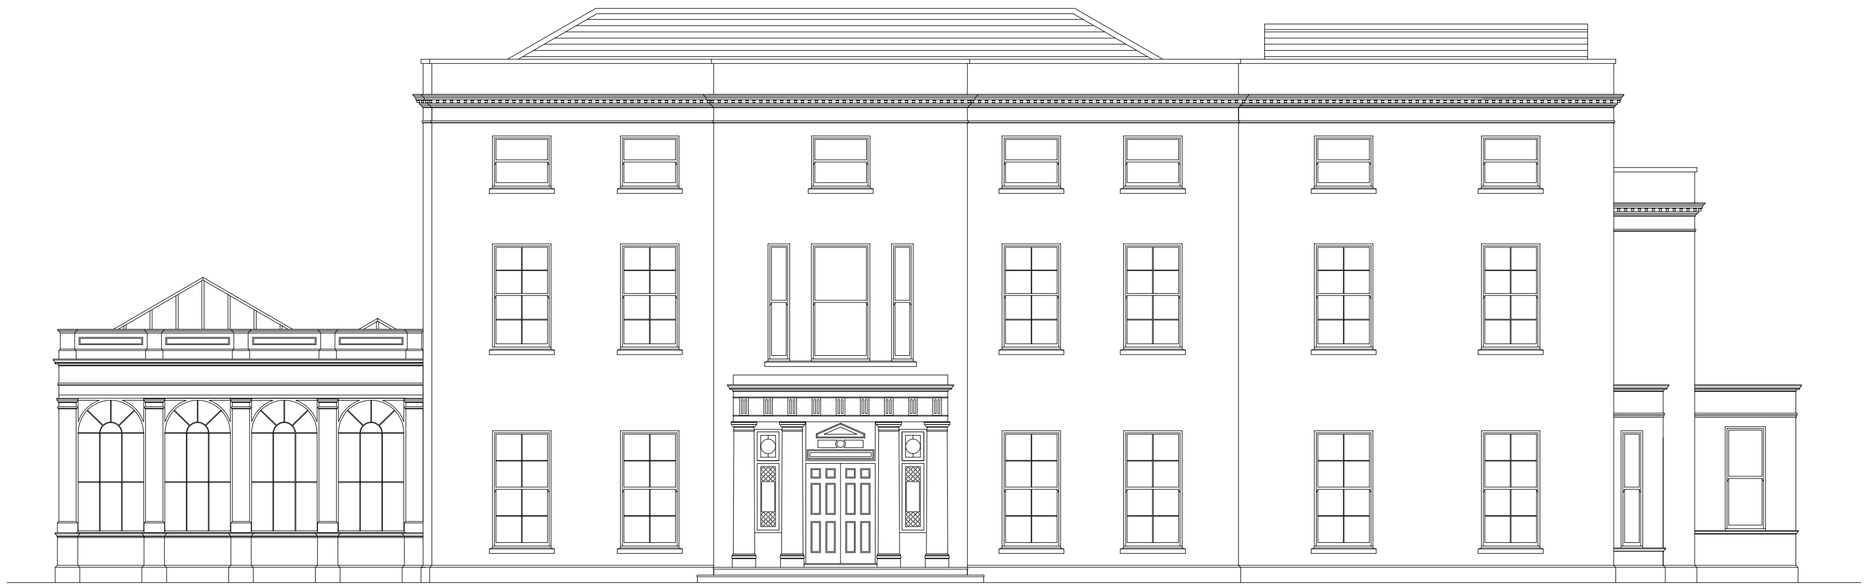

Existing South Elevation
(1:100)



Existing East Elevation
(1:100)



Existing West Elevation
(1:100)



Existing North Elevation
(1:100)

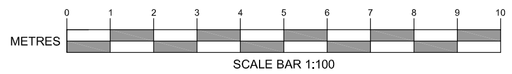

Purpose: DRAFT FOR COMMENT	
Amendment / Date	
Client: JOANNA HULL VIVO DEFENCE Ltd. BUILDING 004 - BUCKLEY BARRACKS CHIPPENHAM WILTSHIRE SN14 6BT	
Project: FIRE REMEDIAL WORKS BUILDING 7 LEIGHTON HOUSE WESTBURY BA13 3PX	
Title: EXISTING ELEVATIONS	
Scale: 1:100 @ A1	
Date: 07.03.2023	
Drawing No.: 22/121/05	Revision: P1

J.M. Ralph Associates
Chartered Building Surveyors
6-7 Culverin Square
Limberline Road
Portsmouth
Hampshire
PO3 5BU
Email: jason@jmralph.com
Tel. 07990 617707

RICS