




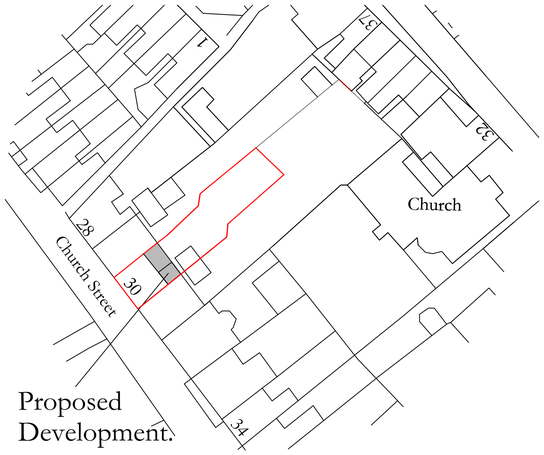


Block Plan Scale
1:500

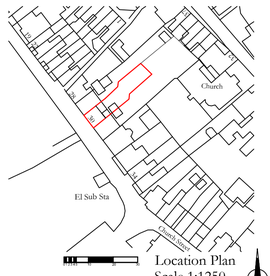


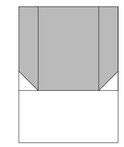


Roof plan
Scale 1:200

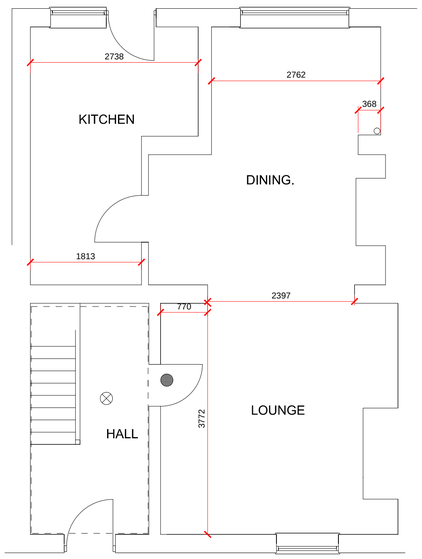


EXISTING GROUND FLOOR PLAN (No change)
scale 1:50

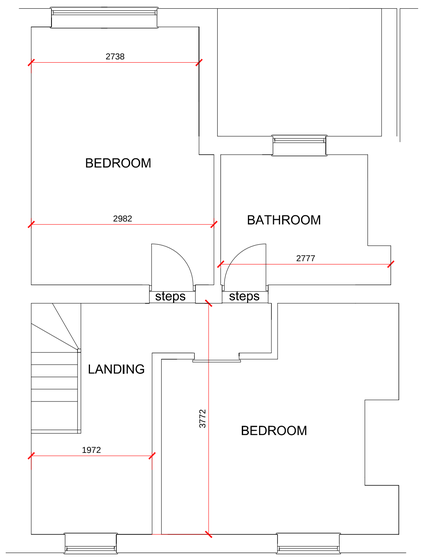

EXISTING 1ST FLOOR PLAN
scale 1:50

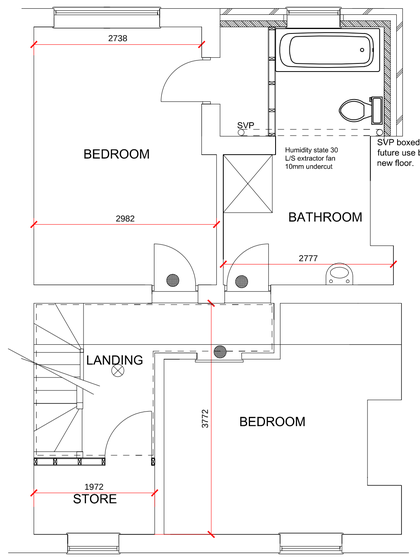

PROPOSED 1ST FLOOR PLAN
scale 1:50

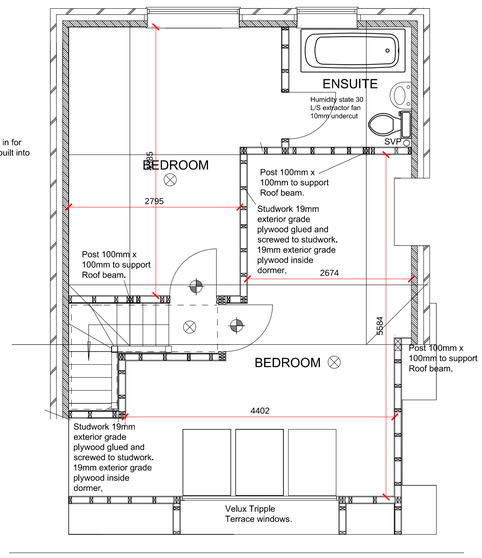

PROPOSED 2ND FLOOR PLAN
Scale 1:50

WALLS AND CEILINGS TO PROTECT ESCAPE ROUTE TO BE MIN 30 MIN FIRE RESISTANT.


MAINS POWERED LINKED SMOKE DETECTORS

30MIN FIRE DOOR SET

30MIN FIRE DOOR SET AND SELF CLOSER

NOTES

1. ALL DIMENSIONS ARE IN MILLIMETERS UNLESS STATED OTHERWISE
2. ALL DIMENSIONS TO BE CHECKED ON SITE BY THE CONTRACTOR PRIOR TO PREPARATION OF SHOP DRAWINGS, ORDERING MATERIALS OR COMMENCING WORKS.
3. THIS DRAWING HAS BEEN PREPARED SOLELY FOR THE PURPOSES OF OBTAINING EITHER PLANNING CONSENT OR BUILDING APPROVAL.

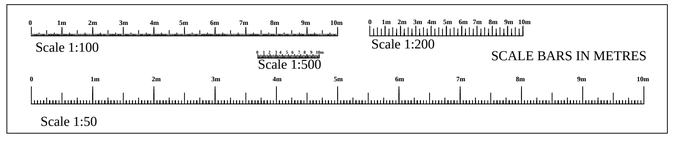

client
Mr and Mrs Wilson

SITE ADDRESS
30 Church Street
Wootton bassett
Wiltshire
SN4 7BQ.

PROJECT
Loft Conversion and
rear 1st floor Extension

RAND PLANNING CONSULTANCY LTD

Phil Rand
Cherry Tree House
Clardon lane
Purton.
Wiltshire
SN5 4HN

TEL 01793 771128

Drawn by **Phil Rand**	Drawing No **01**
Scales **1:500 1:100 1:50**	Date **7th Dec 2022**