




West Elevation

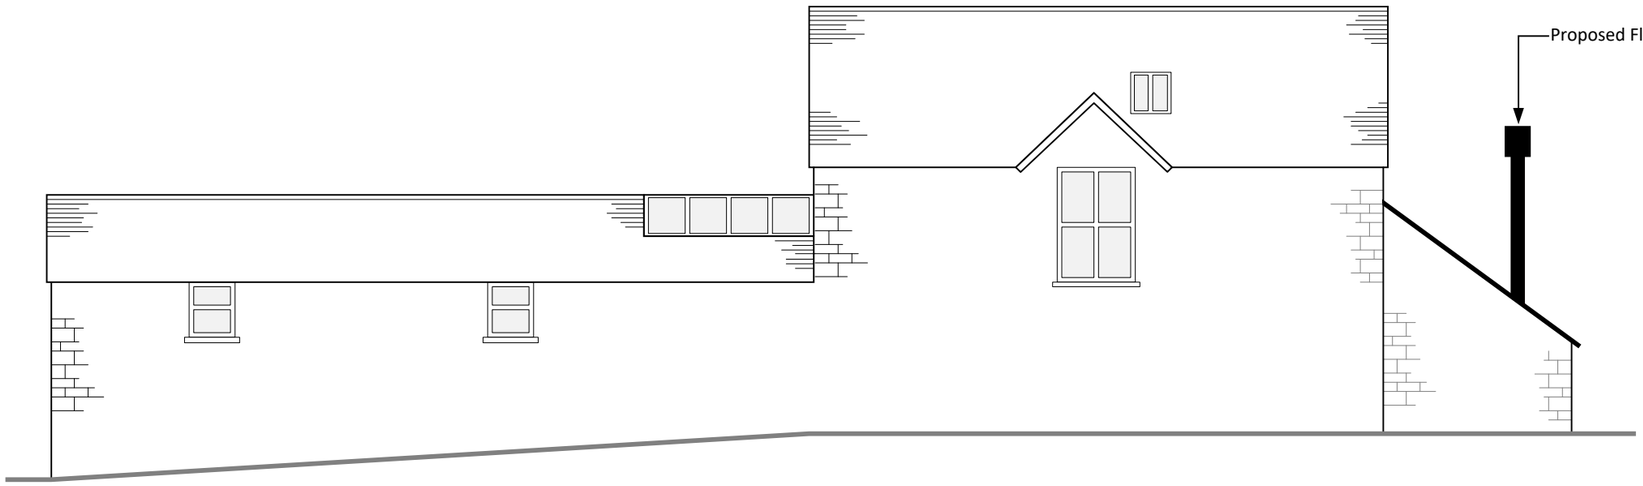


East Elevation

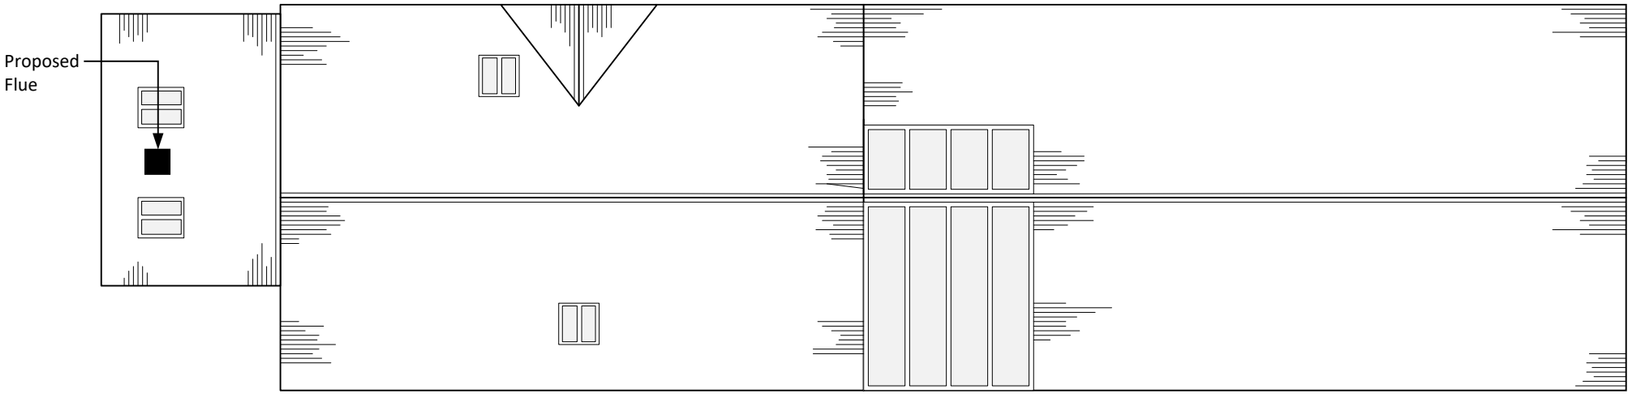

Roof Plan

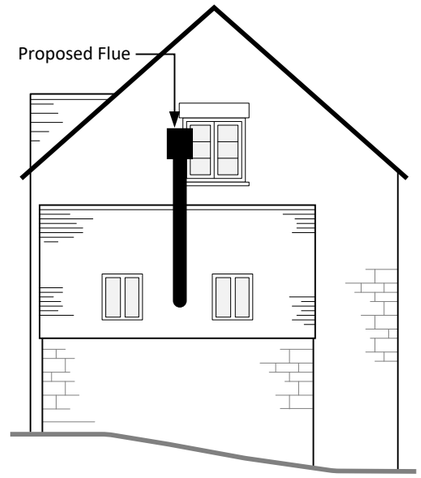

North Elevation

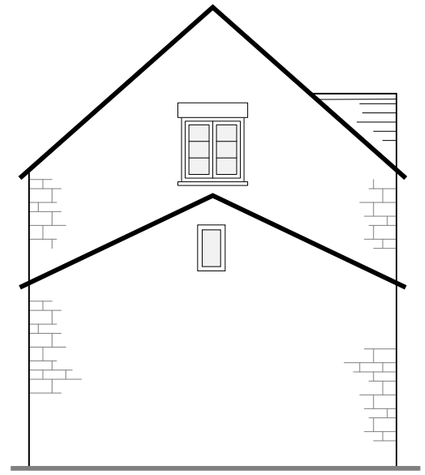

South Elevation

The Coach House
Wheatsheaf Lane
Oaksey
Malmesbury
SN16 9TB

Proposed Flue Pipe

PL/2023/04337

Proposed Plan and Elevations

Scale 1:100 (at A3)

