




West Elevation

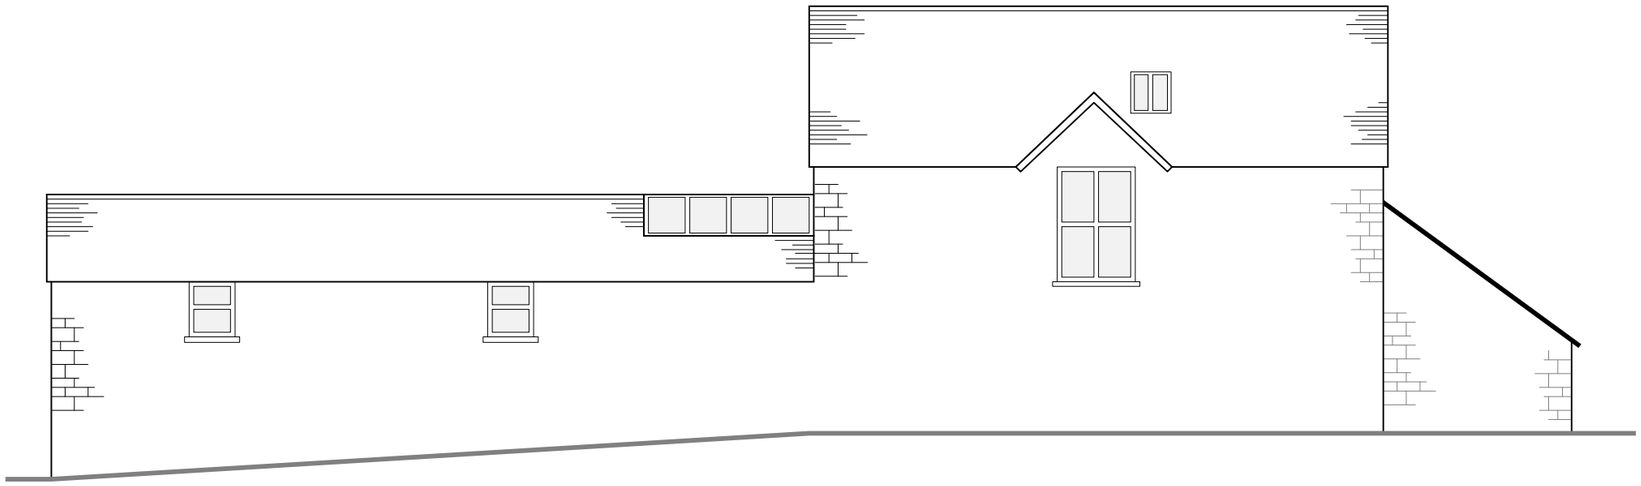


North Elevation

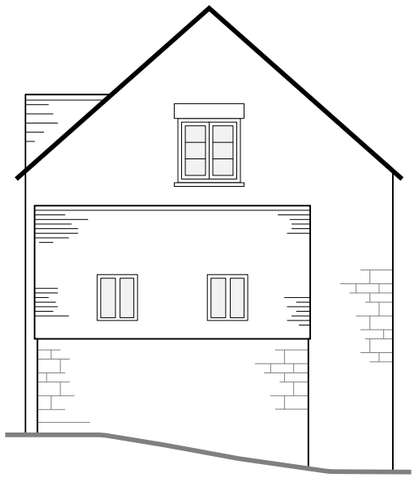

East Elevation

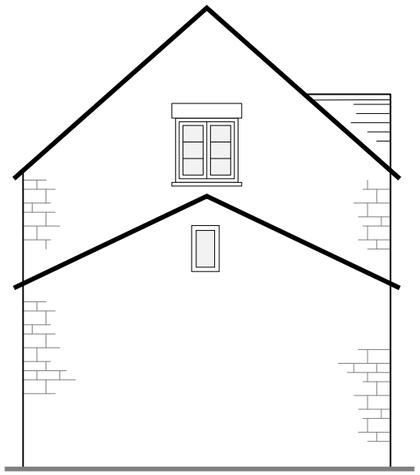

South Elevation

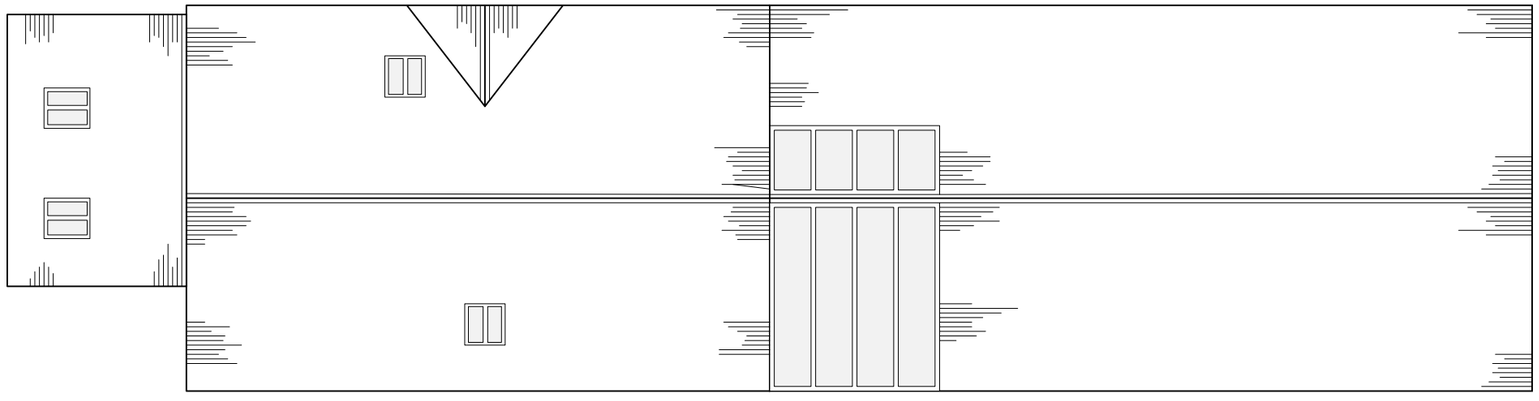

Roof Plan

0 1m 2m 3m 4m 5m 10m

The Coach House
Wheatsheaf Lane
Oaksey
Malmesbury
SN16 9TB

Proposed Flue Pipe

PL/2023/04337

Existing Plan and Elevations

Scale 1:100 (at A3)